



EXISTING SOUTH WEST scale 1:100



EXISTING SOUTH EAST scale 1:100

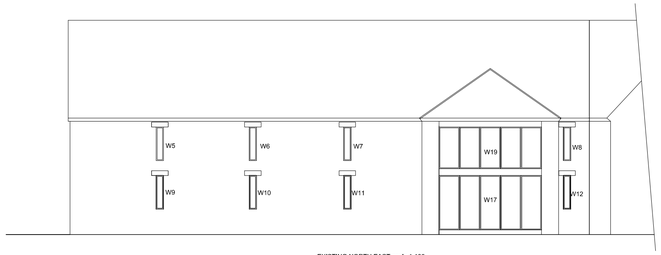


EXISTING NORTH EAST scale 1:100

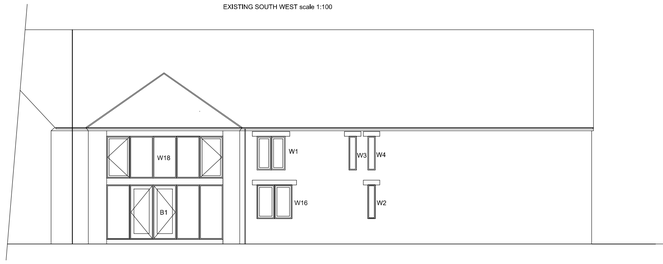


PROPOSED SOUTH WEST scale 1:100




PROPOSED SOUTH EAST scale 1:100

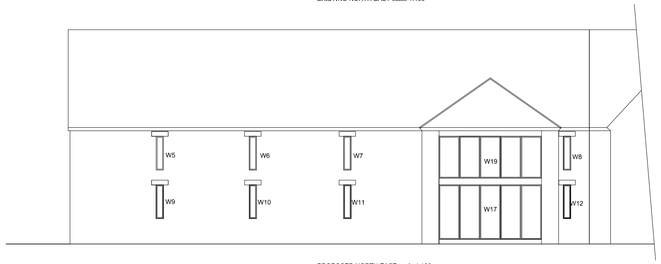


PROPOSED NORTH EAST scale 1:100

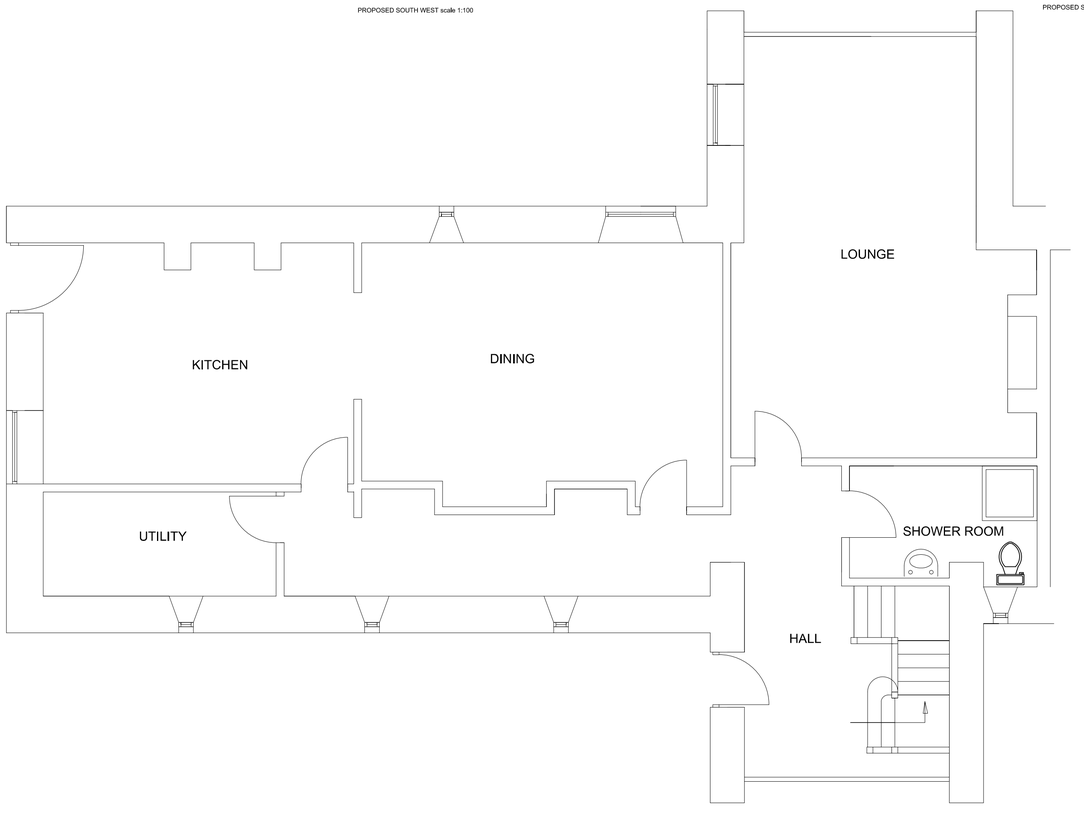

GROUND FLOOR. scale 1:100

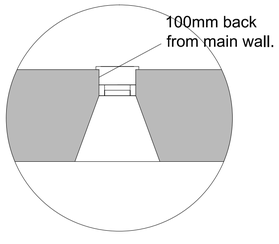


Example of window position. Scale 1:20

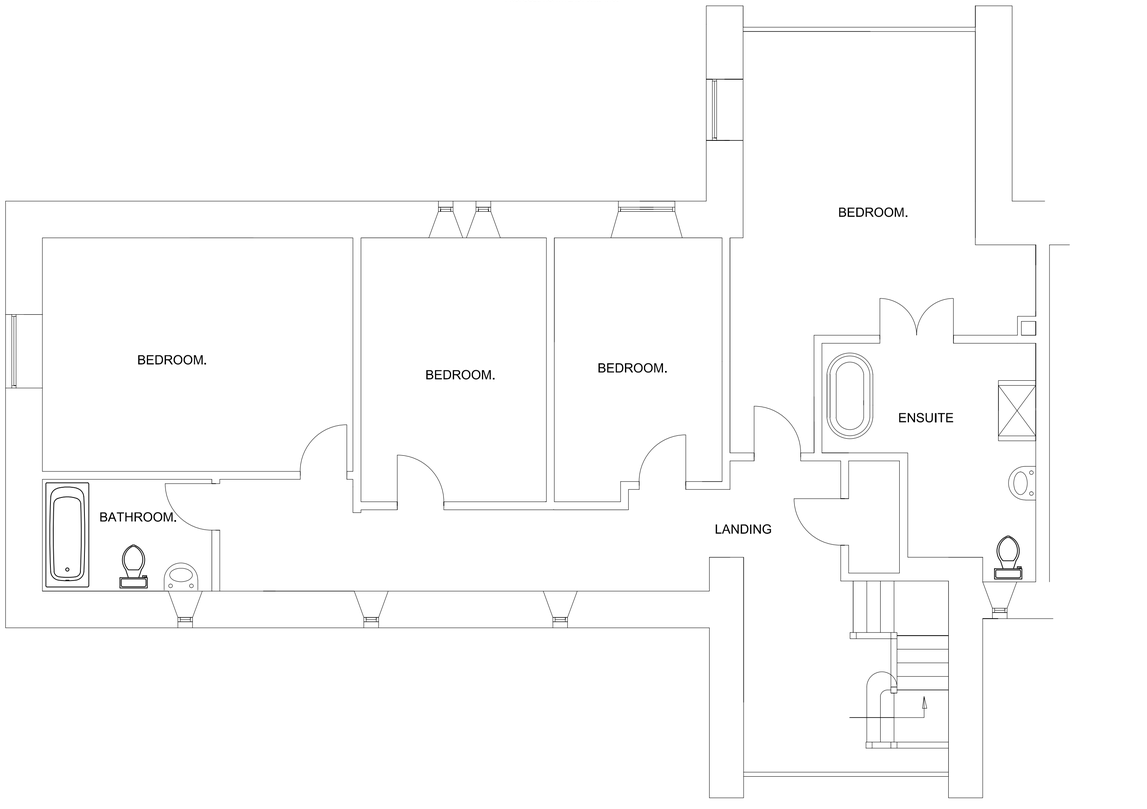

1ST FLOOR. scale 1:100

NOTES

1. ALL DIMENSIONS ARE IN MILLIMETERS UNLESS STATED OTHERWISE
2. ALL DIMENSIONS TO BE CHECKED ON SITE BY THE CONTRACTOR PRIOR TO PREPARATION OF SHOP DRAWINGS, ORDERING MATERIALS OR COMMENCING WORKS.
3. THIS DRAWING HAS BEEN PREPARED SOLELY FOR THE PURPOSES OF OBTAINING EITHER PLANNING CONSENT OR BUILDING APPROVAL.

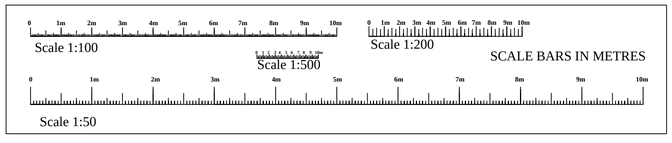

client: Mr and Mrs Shore

SITE ADDRESS: The Tythe Barn, Stanton St Quinton, Wiltshire, SN14 6DG

PROJECT: Proposed replace windows and doors.

RAND PLANNING CONSULTANCY LTD

Phil Rand
Cherry Tree House
Clardon lane
Purton.
Wiltshire
SN5 4HN
TEL 01793 771128

Drawn by	Drawing No
Phil Rand	01 Rev 2
Scales: 1:500 1:100 1:50	Date: 6th May 2023