Schedule of Materials

Walls	Facing Brickwork, Render and Tile hanging to match existing
Doors & Windows	UPVC or Aluminium Double glazed
Roof	Profiled interlocking tiles to match existing. UPVC fascia and soffits to match existing
R W Goods	UPVC to match existing

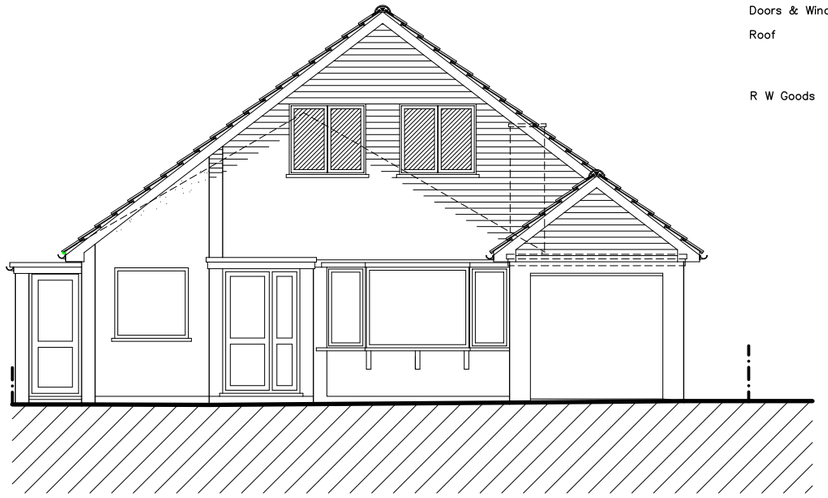

North East Elevation scale 1:50 @ A1 (1:100 @ A3)

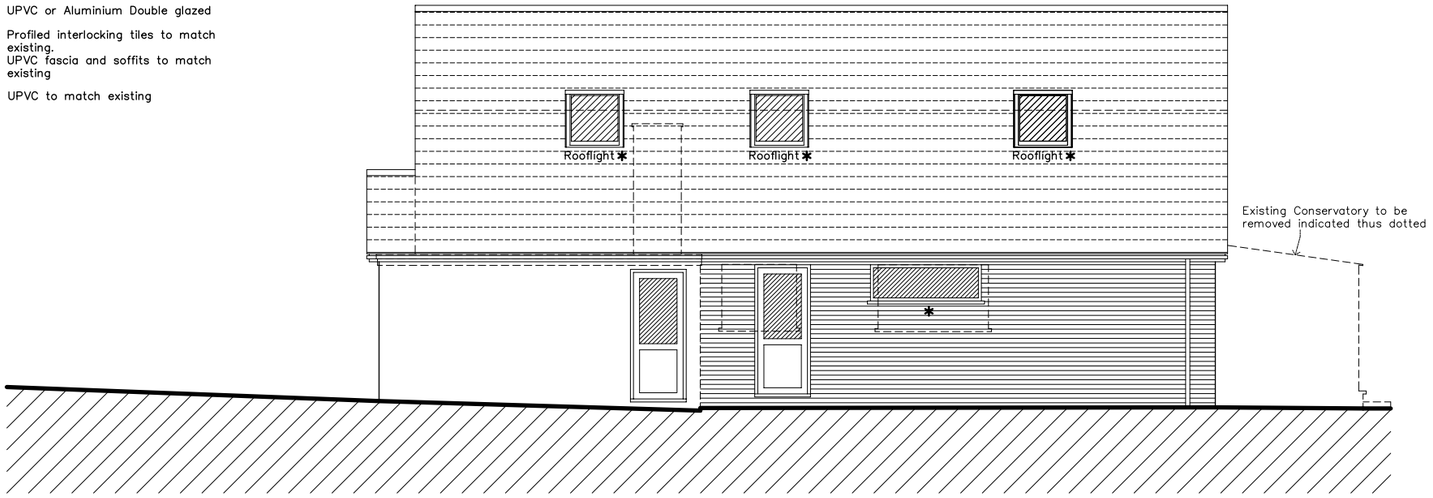

North West Elevation scale 1:50 @ A1 (1:100 @ A3)

Legend

- New door
- Walls to be removed
- New wall
- * Obscure glazed

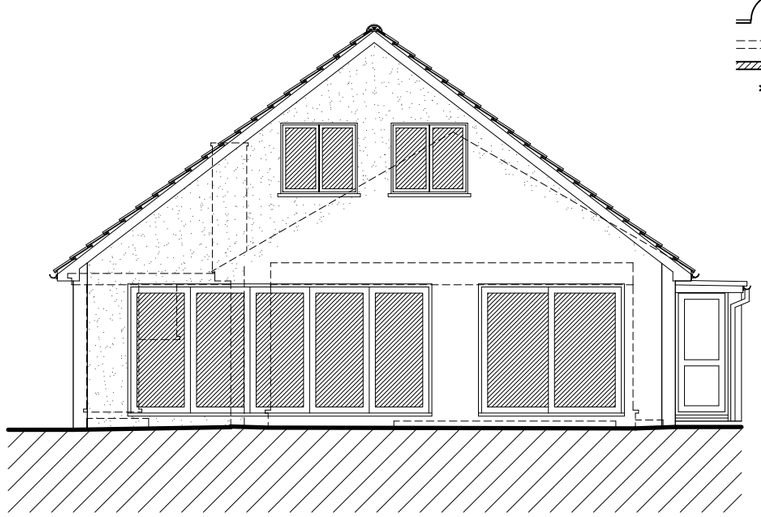

South West Elevation scale 1:50 @ A1 (1:100 @ A3)

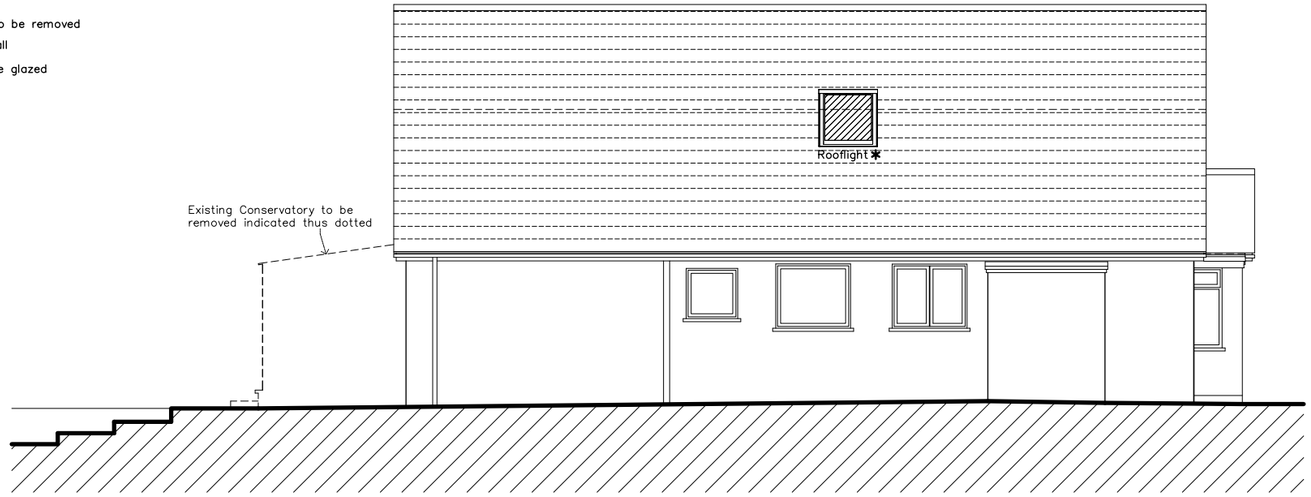

South East Elevation scale 1:50 @ A1 (1:100 @ A3)

0 1 2 3 4 5

Metres – 1:50 @ A1 (1:100 @ A3)

Proposed Elevations for Proposed Loft Conversion, Extension and Alterations to 8 Capulet Road, Salisbury

Rev	Revision	Date

Sarum Architecture
Bespoke Architectural Design

33 Old Meadows Walk,
Salisbury, Wiltshire, SP2 8PA

Website: www.sarumarchitecture.co.uk
Email: chris@sarumarchitecture.co.uk
Tel: 01722 238399 Mob: 07979 923861

Project: 8 Capulet Road Salisbury

Drawing: Proposed Elevations

Client:

Drawing Scale: 1:50 (1:100 @ A3)

Drawing Number: 23/0373/102.A