




PROPOSED NORTH ELEVATION

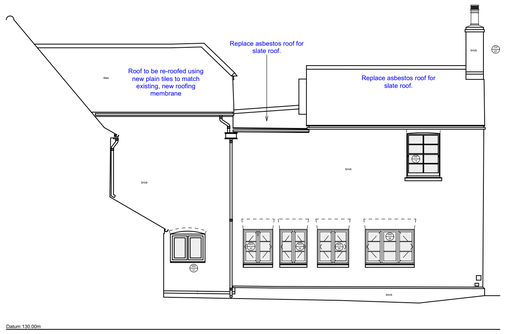

PROPOSED NORTH ELEVATION

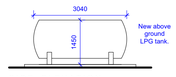


SIDE ELEVATION

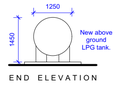


END ELEVATION




PROPOSED EAST ELEVATION

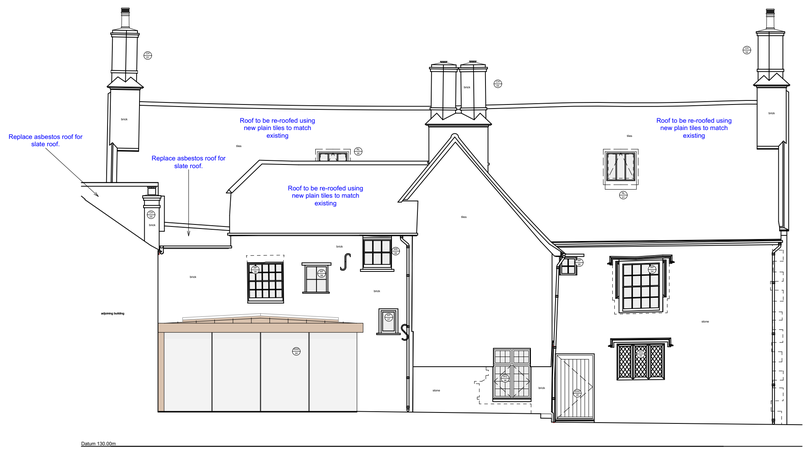

PROPOSED SOUTH ELEVATION

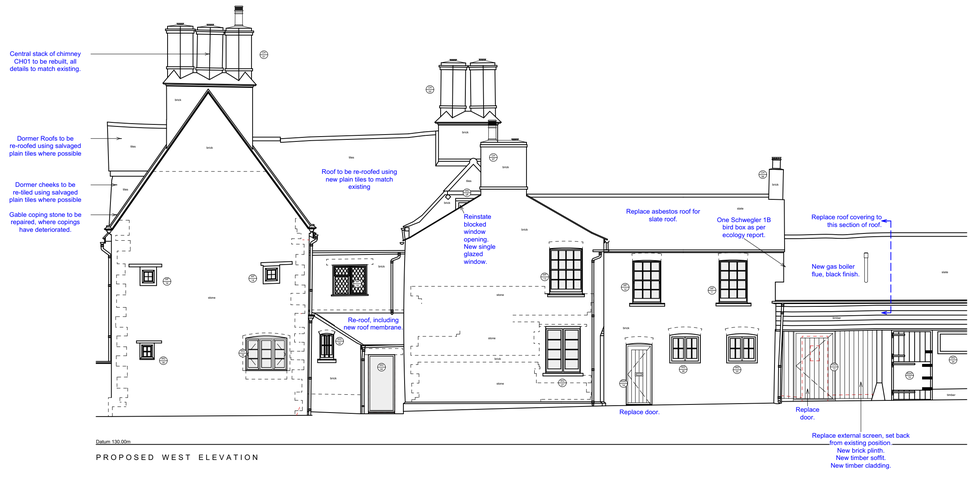


PROPOSED WEST ELEVATION

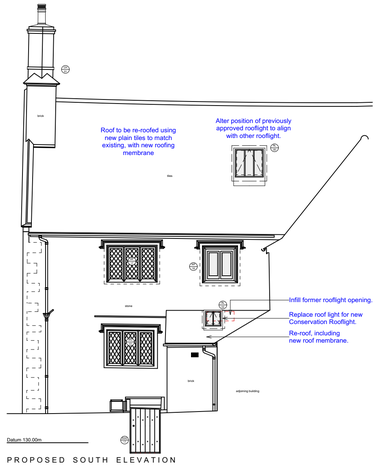


PROPOSED SOUTH ELEVATION




EAST ELEVATION
BOILER HOUSE

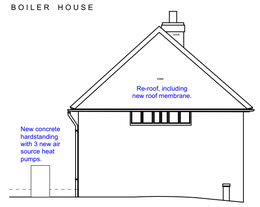

SOUTH ELEVATION
BOILER HOUSE

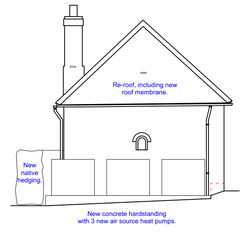

WEST ELEVATION
BOILER HOUSE

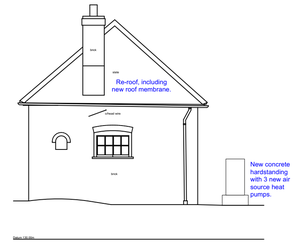

NORTH ELEVATION
BOILER HOUSE

0 1 2 3 4 5 6 7 8 9 10 M

SCALE MEASUREMENTS SHOWN IN METRES.
ACCURACY OF SCALE CAN ONLY BE ASSURED ON PROPERLY CALIBRATED MACHINERY

© Copyright

PLANNING NOTES
- Additional proposals noted in blue added to previously approved works ref: PL/2022/07277 & PL/2022/06945.

DEMOLITION NOTES
-

CONSTRUCTION NOTES
-All dimensions must be checked on site and not scaled from this drawing

MAINTENANCE NOTES
-

Revisions

A	08.11.23	LPG tank elevation added.
B	11.01.24	Additional notes regarding reroofing, and repairs to chimney CH01 added.

VERITY & BEVERLEY
ARCHITECTS DESIGNERS
The Coach House I 4 The Chipping I Tetbury I Glos. I GL8 8ET
Telephone 01666 503516 I www.verity-beverley.co.uk

OGBOURNE MAISEY MANOR
MARLBOROUGH

PROPOSED ALTERATIONS & EXTENSION

ELEVATIONS
AS PROPOSED

Scale: 1:100	22.1515/15
Date: 04.07.23	
Drawn: MAL	Revision
Size: A1	A B