SMARTER PLANNING CHAMPION

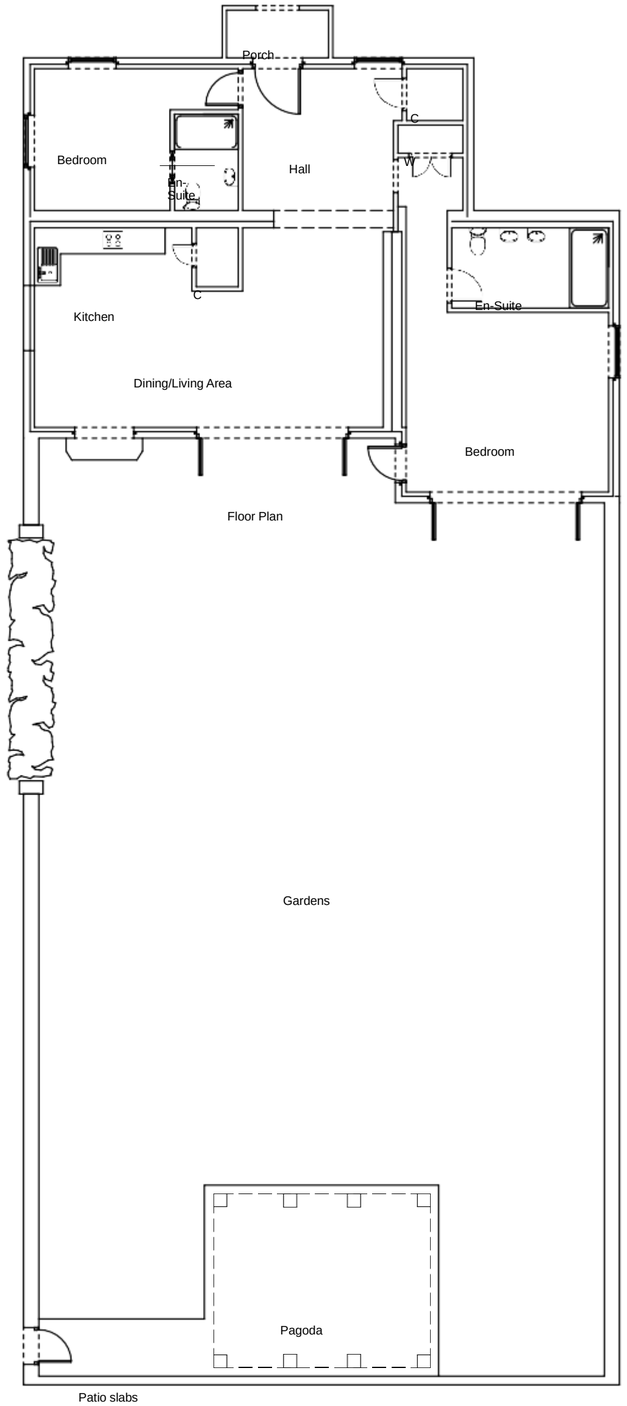

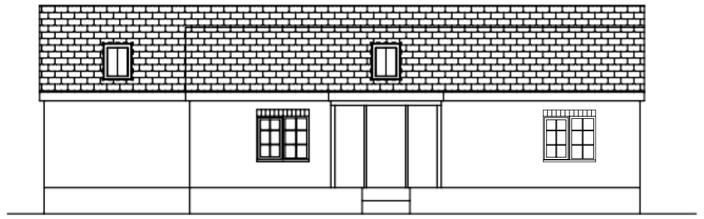

Front Elevation

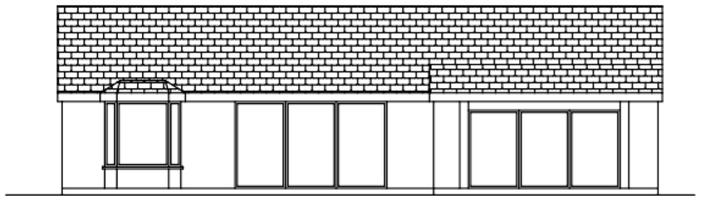

Rear Elevation

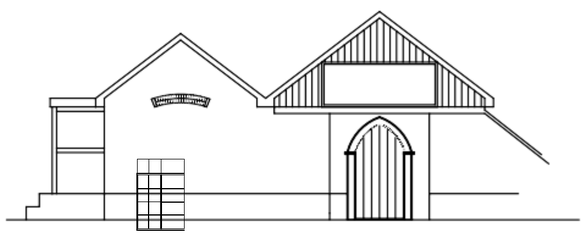

Side Elevation

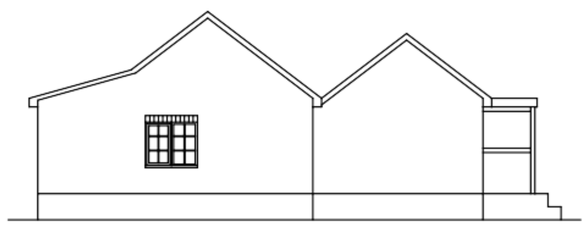

Side Elevation

0 1 2 3 4 5 6 7 8 9 10 M

HOME PLAN design services
www.home-plan-design.co.uk

Client
Mr T Cohen

Project
Hill Drop Farm
Hill Drop Lane
Ramsbury SN8 2HB

Drawing Title
Doorstep Cottage (The Hideaway)

Drawing No.
23/2038/01

Date
August 2023

Scale
1:100 @ A2

Drawn by
MM

Checked by
RGN

27b High Street
Highworth
Swindon
SN6 7AG
01793 762368
07798 864291