SMARTER PLANNING CHAMPION

0 1 2 3 4 5 M

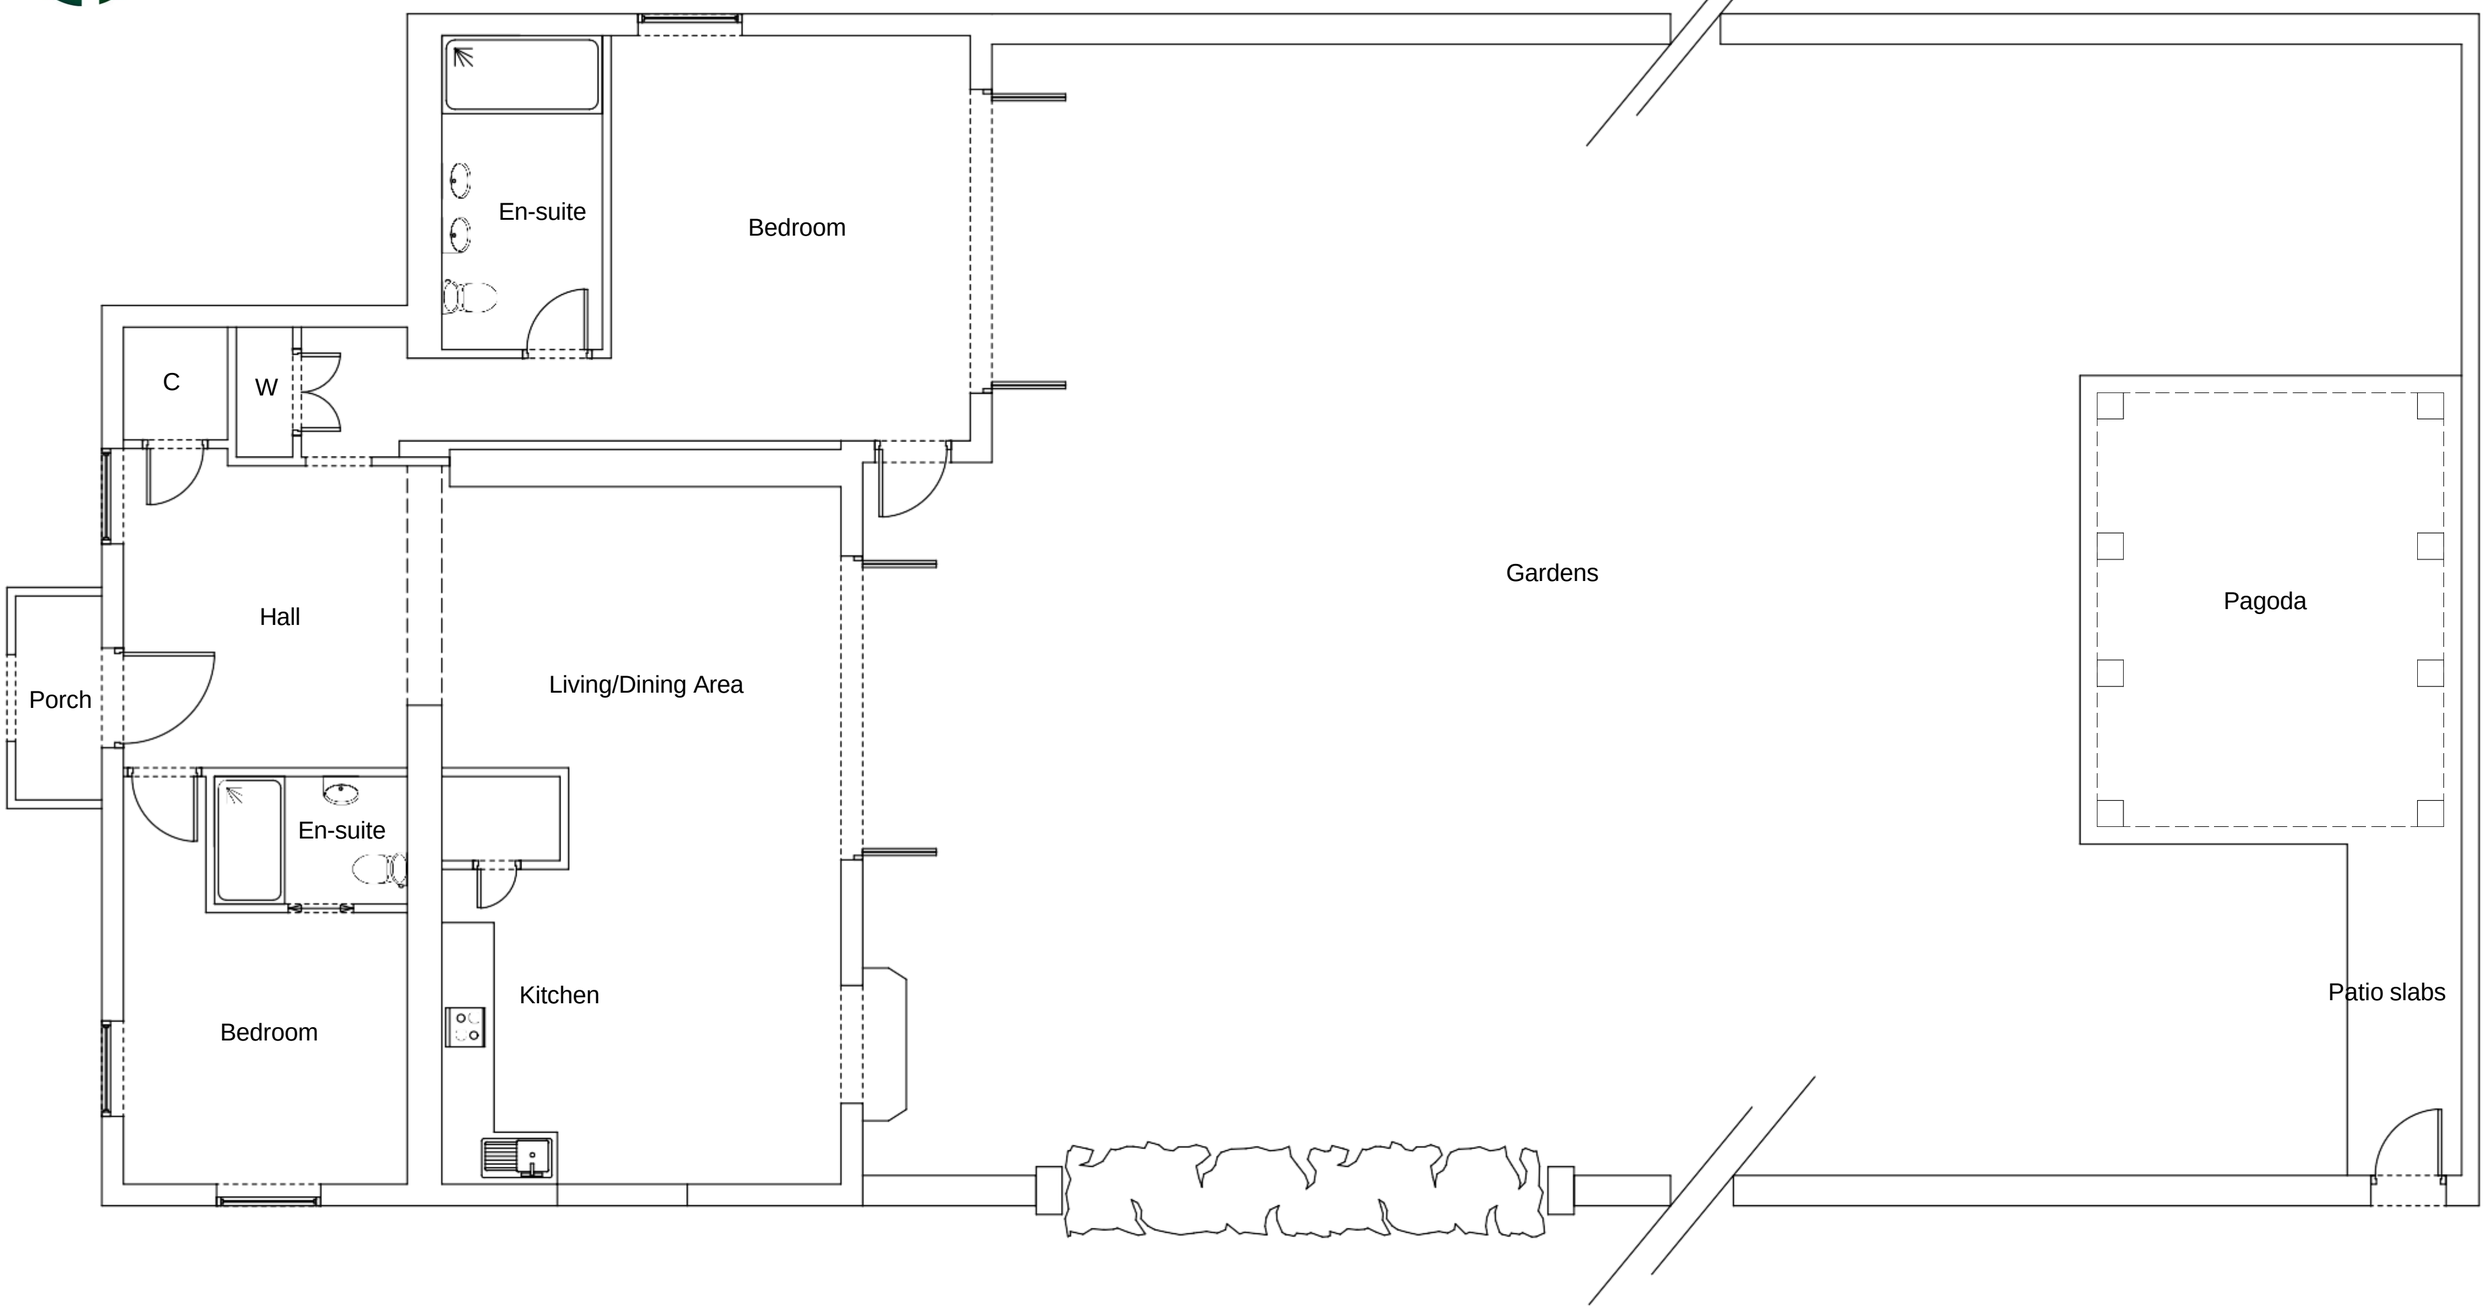

HOME PLAN design services
www.home-plan-design.co.uk

Client
Mr T Cohen

Project
Hill Drop Farm
Hill Drop Lane
Ramsbury
SN8 2HB

Drawing Title
Doorstep Cottage (The Hideaway) Existing Floor Plan

Drawing No.
23/2038/03

Date
January 2024

Scale
1:50 @ A2

Drawn by
MM

Checked by
RGN

27b High Street
Highworth
Swindon
SN6 7AG

01793 762368
07798 864291