
Western boundary side balcony wall taken up to 1800mm (min) height with privacy glazing to at least level 3 obscurity

Polished steel glazed balcony 1200mm high to north and east elevations

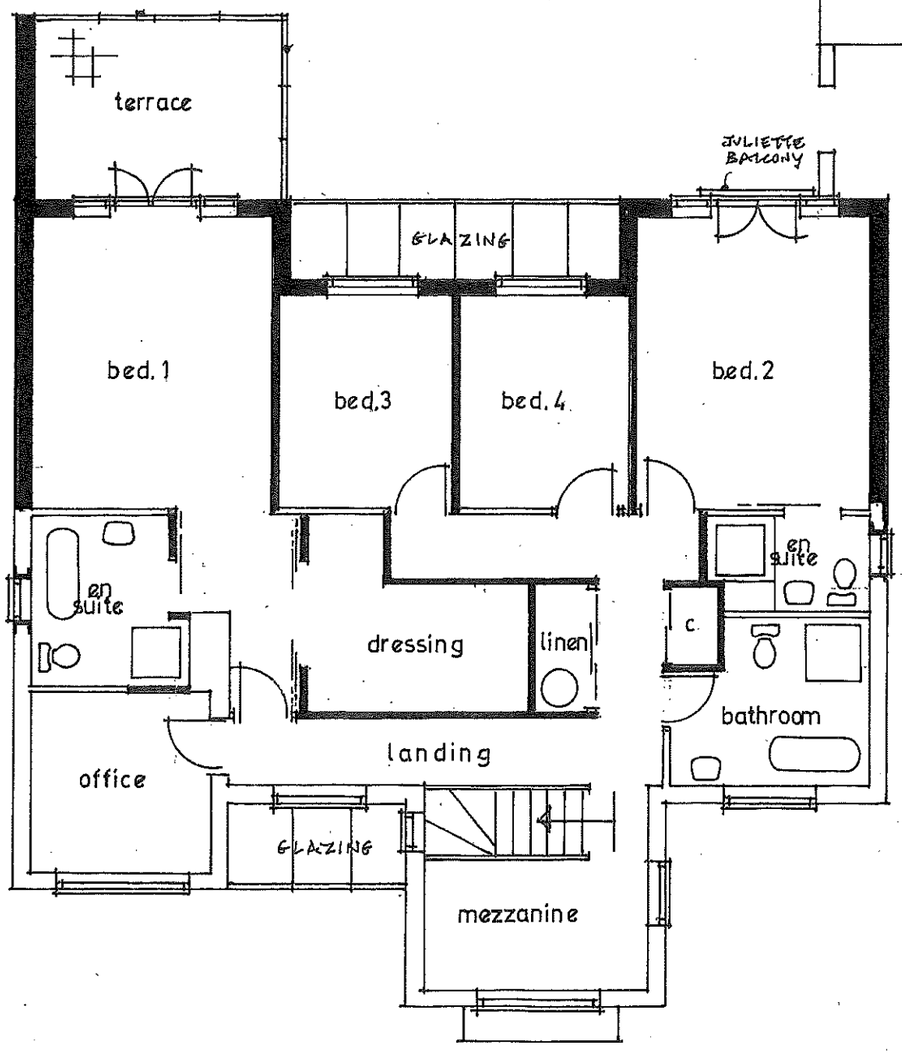

FIRST FLOOR PLAN

© copyright

Vines & Lipscombe Design Group

Architectural & Town Planning Consultants

3 Wardour Road
Chippenham
Wiltshire SN14 0PA

Tel + 44 (0) 1249 657695
Tel + 44 (0) 7785 717665
Email vinesandlipscombe@gmail.com

Vivian A Vines MBE Vines & Lipscombe Design Group Established 1972

ARCHITECTURAL DESIGN TOWN & COUNTRY PLANNING
DEVELOPMENT PLANNING & BUILDING CONSULTANTS
RESIDENTIAL . COMMERCIAL . INDUSTRIAL . LEISURE . AGRICULTURE

Client

MR & MRS K BROWN

Site

**GRAFTON HOUSE
PLOUGH LANE
KINGTON LANGLEY
WILTSHIRE SN15 5PS**

Job Title

EXTENSIONS & ALTERATIONS TO EXISTING DWELLING

Drawing Title

PROPOSED FIRST FLOOR PLAN

Scale: 1:100 Date: June 2023

Drawn: VAV Page Size: A3

Scale Bar 1:100 0 1 2 3 4 5 6 7

Drawing No 2023 - 01 - 6 Rev. A