assetsphere

Land App

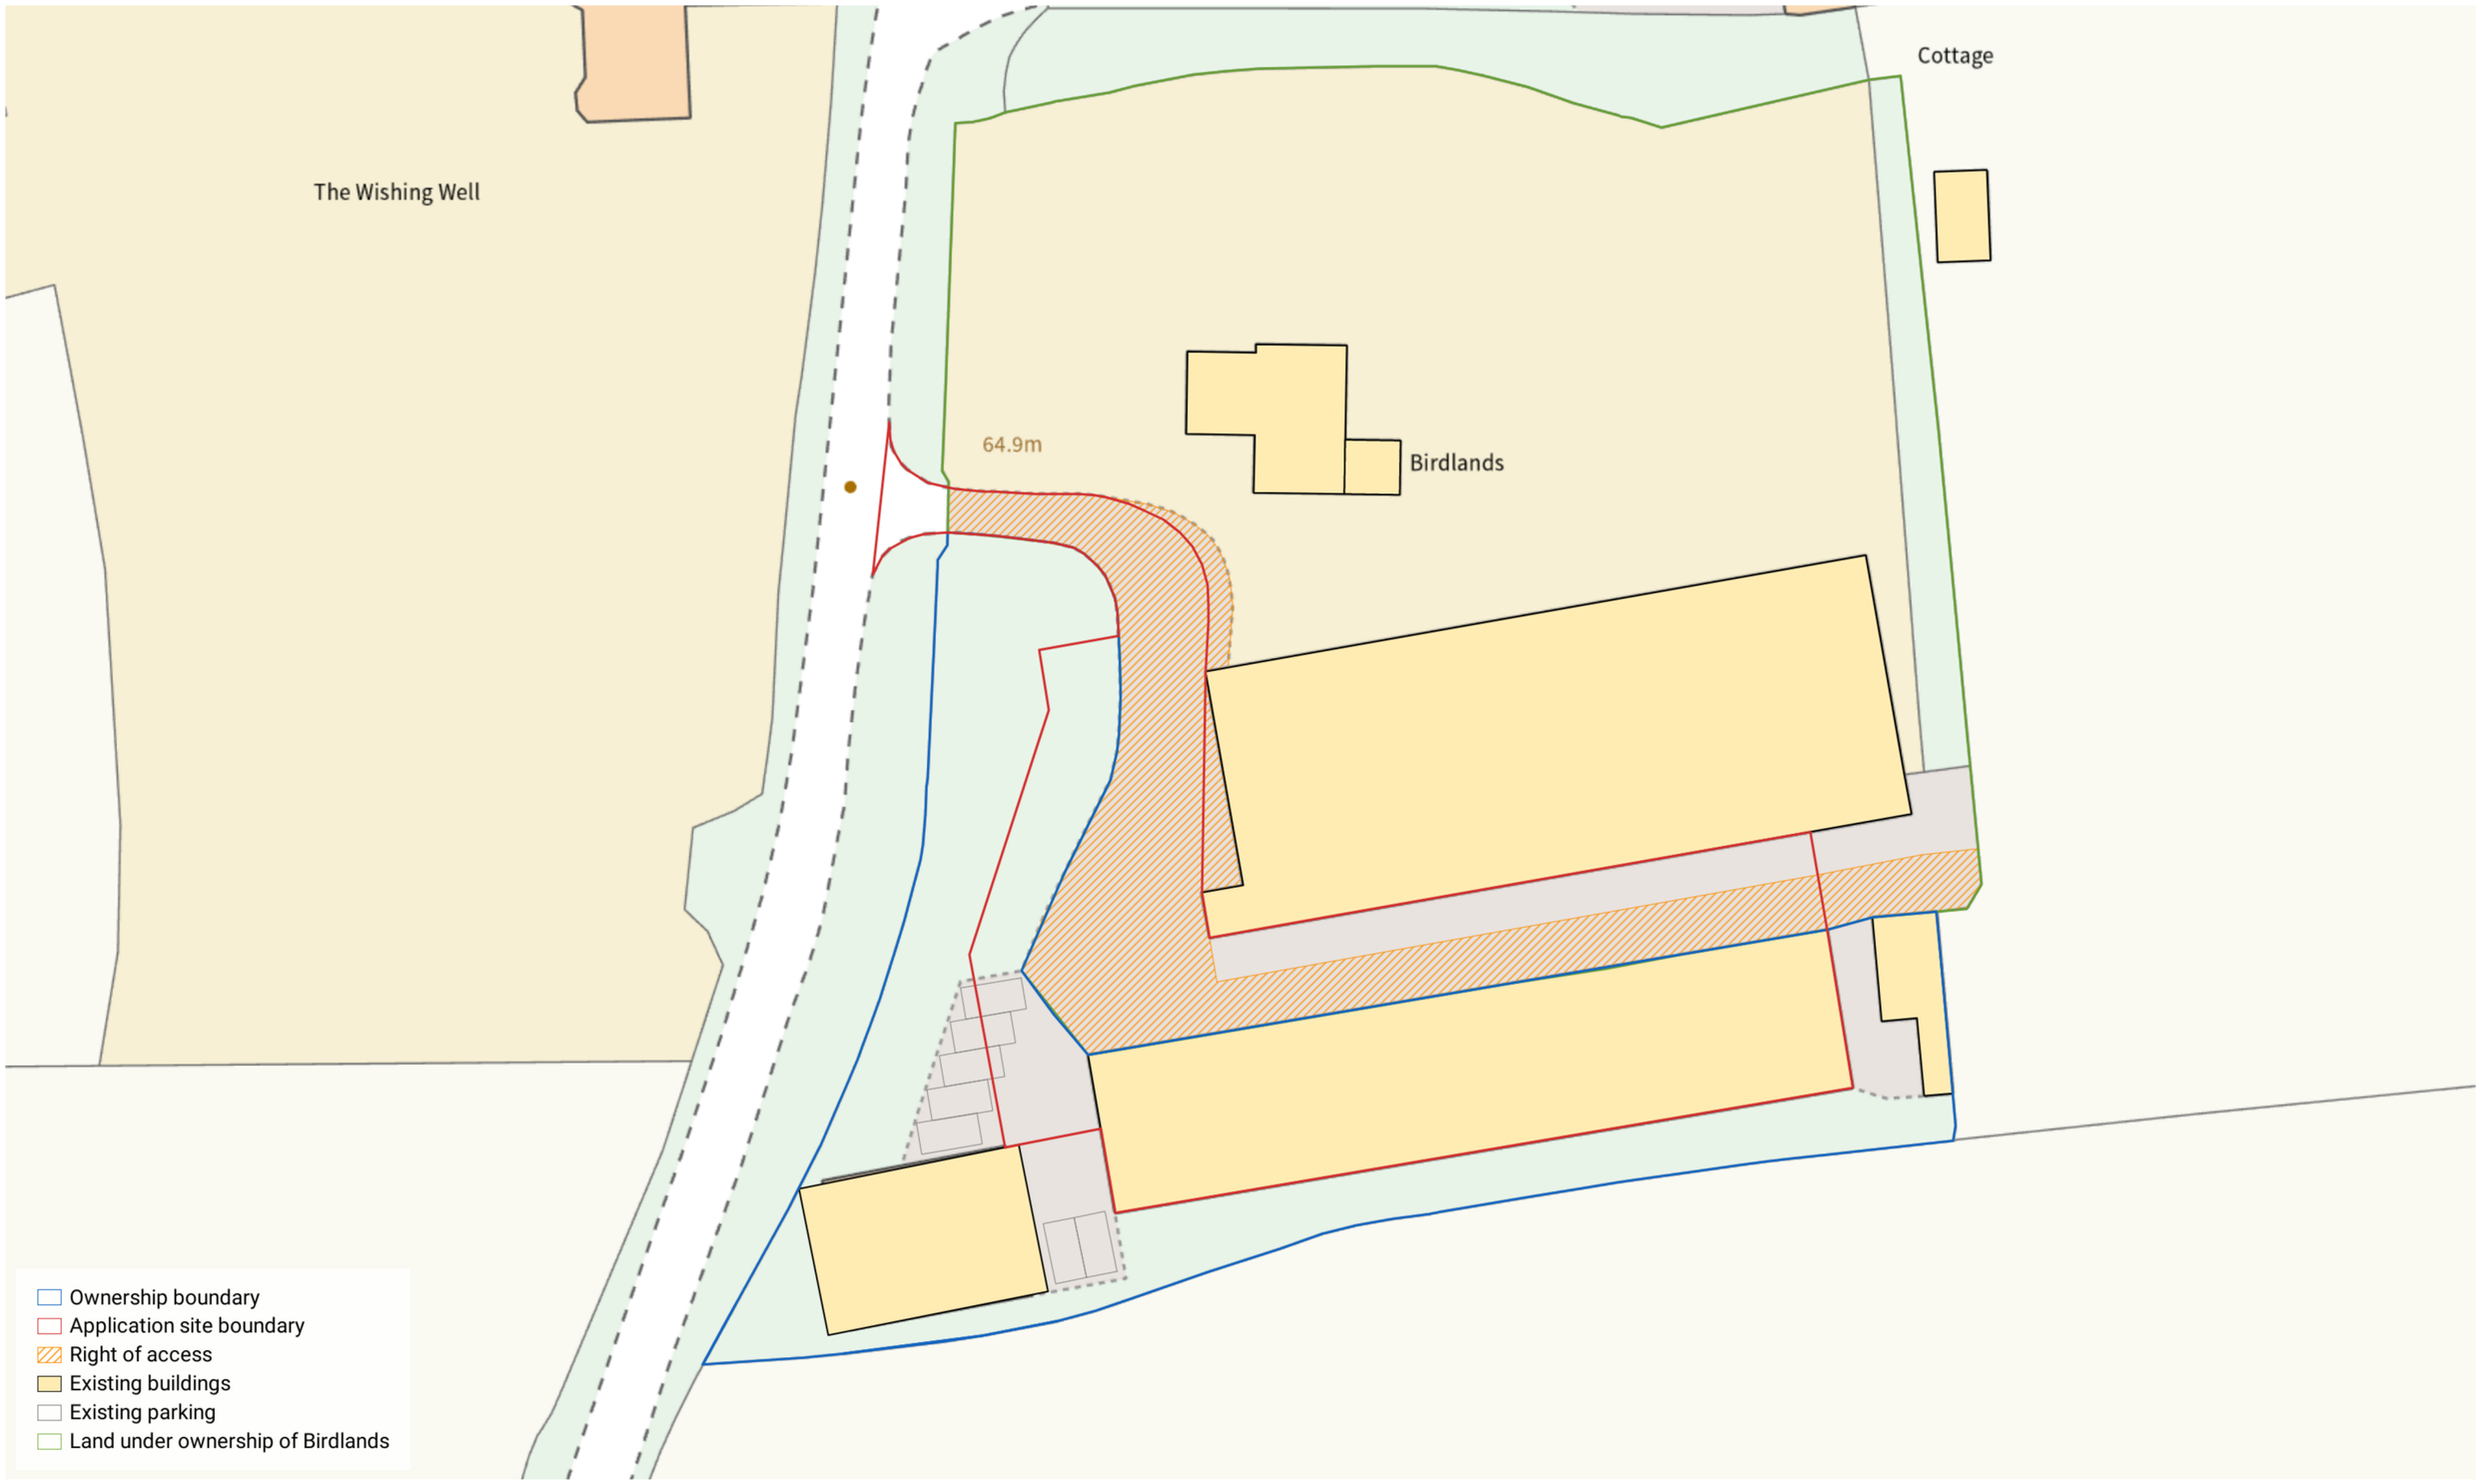

Produced on Feb 5, 2024.
© Crown copyright and database right 2024 (licence number 100059532)

237_C 02 Existing Site Plan

10 m
Scale 1:500 (at A3)

N