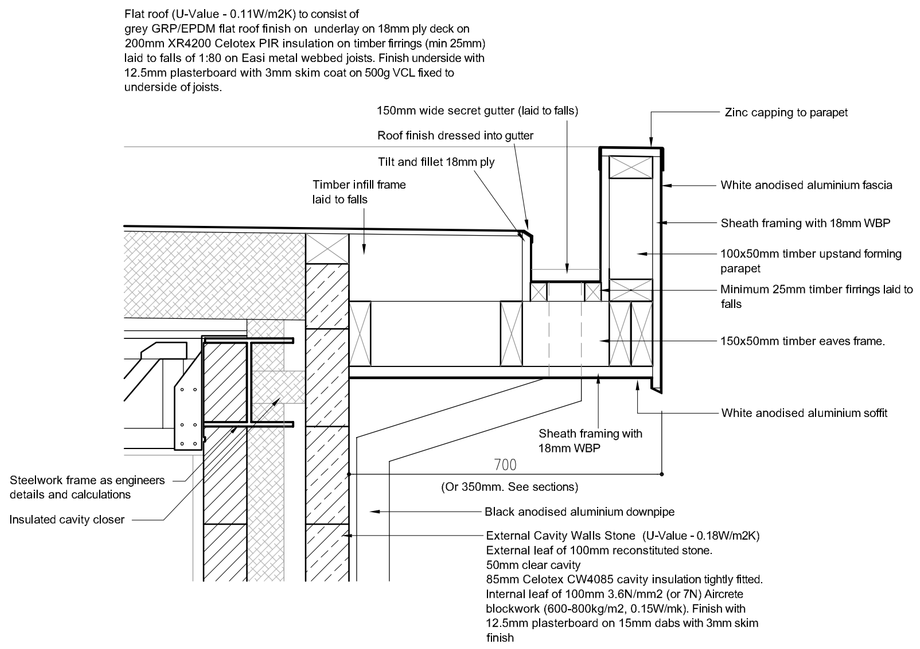

Flat Roof Secret Gutter Eaves Detail
Scale 1:10

0 200mm 400mm

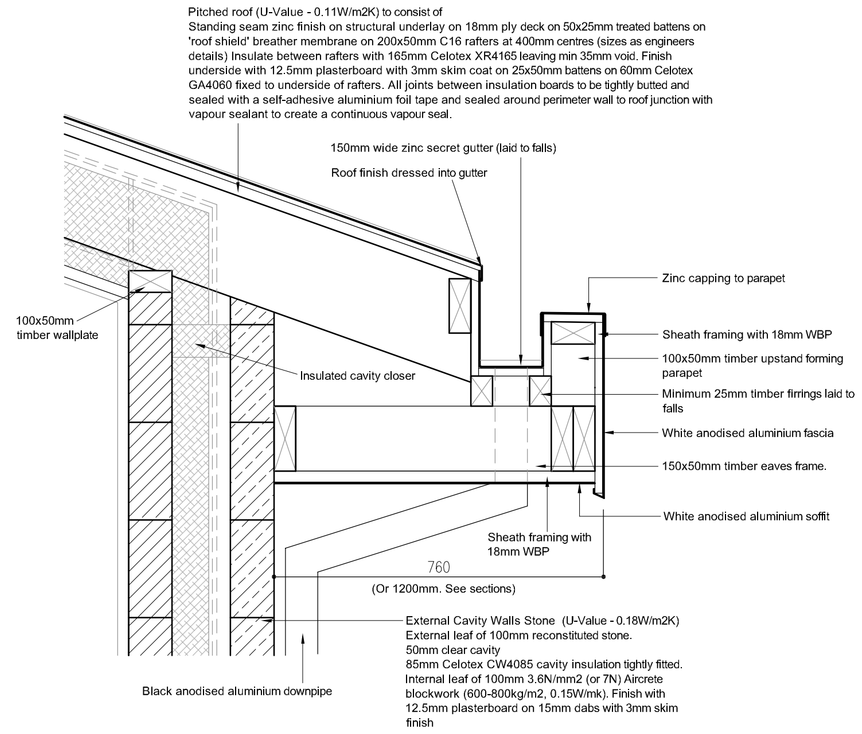

Pitched Roof Secret Gutter Eaves Detail
Scale 1:10

0 200mm 400mm



Smart Glazed Cladding System (Isometric Detail)
All external aluminium to be white anodised
Scale NTS

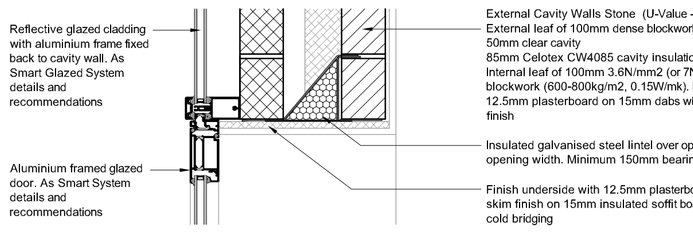

Door Head / Glazed Cladding Detail
Scale 1:10

0 200mm 400mm

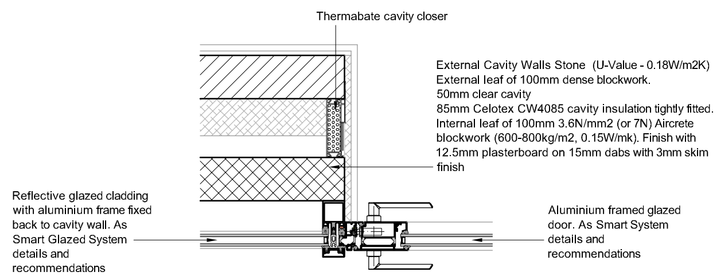

Door Jamb / Glazed Cladding Detail
Scale 1:10

0 200mm 400mm

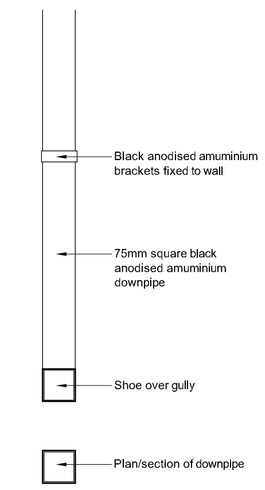

Downpipe Detail
Scale 1:10

0 200mm 400mm

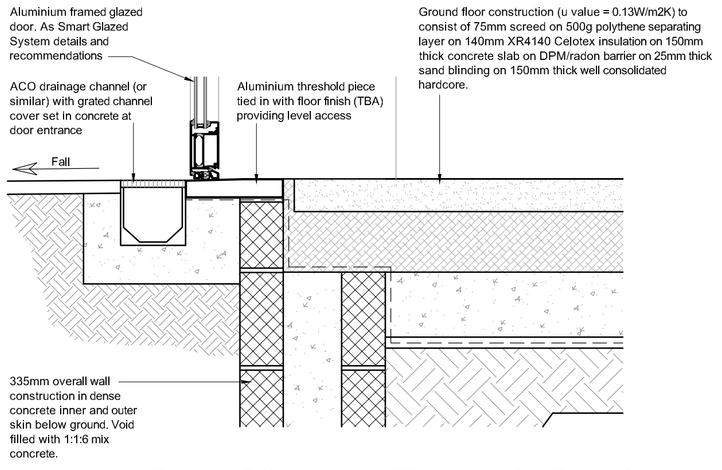

Door Cill Level Threshold Detail
Scale 1:10

0 200mm 400mm

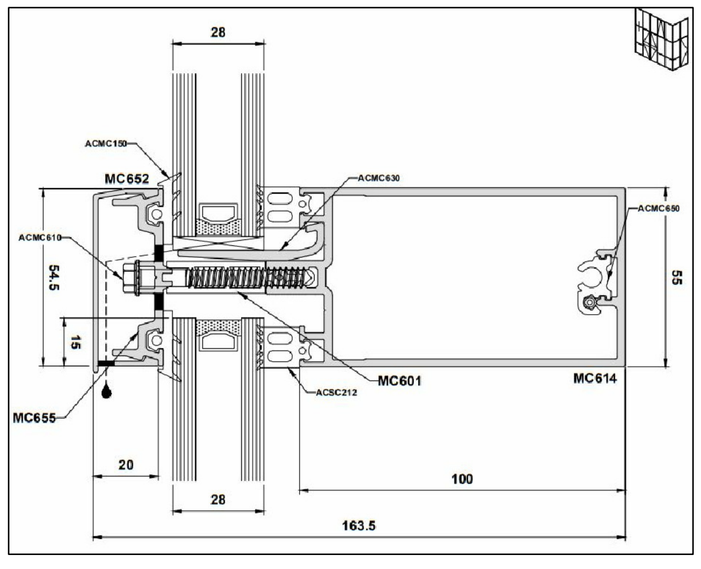

Smart Glazed Cladding System Detail
Scale NTS (dimensioned)

CALNE BAPTIST CHURCH, CALNE, WILTSHIRE

PROPOSED DETAILS

F.W. BERESFORD-SMITH & PARTNERS
CHARTERED ARCHITECTS
THE CHASE, HIGH BANNERDOWN
BATHEASTON, BATH, BA1 7JZ

DRAWING NUMBER
8050/17056-A
SCALE 1:10
DATE 23.06.23
DRAWN : MJ CHECKED :

REVISIONS

A DETAILS AMENDED	02-02-24