

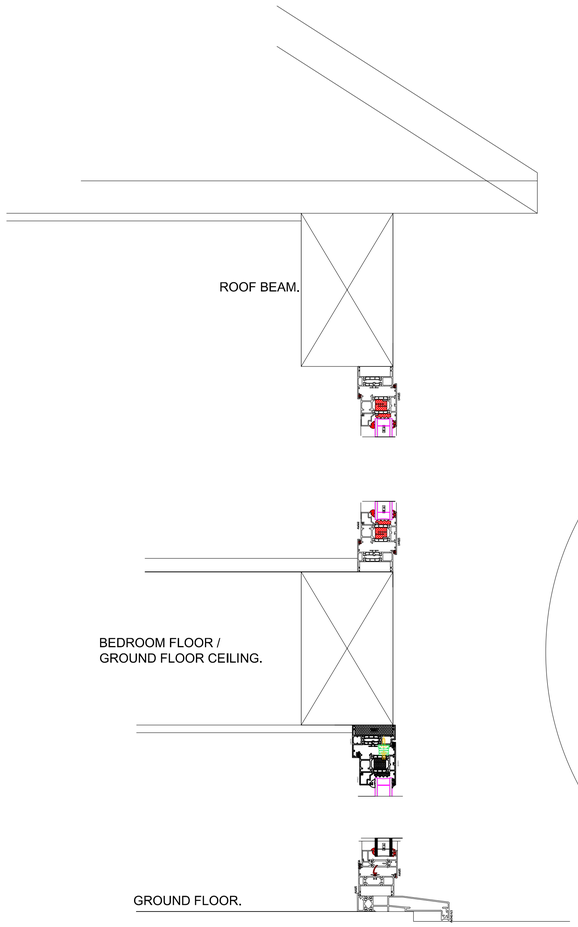



SECTION THROUGH FRAME
/ FLOOR STRUCTURE.

SCALE 1:5

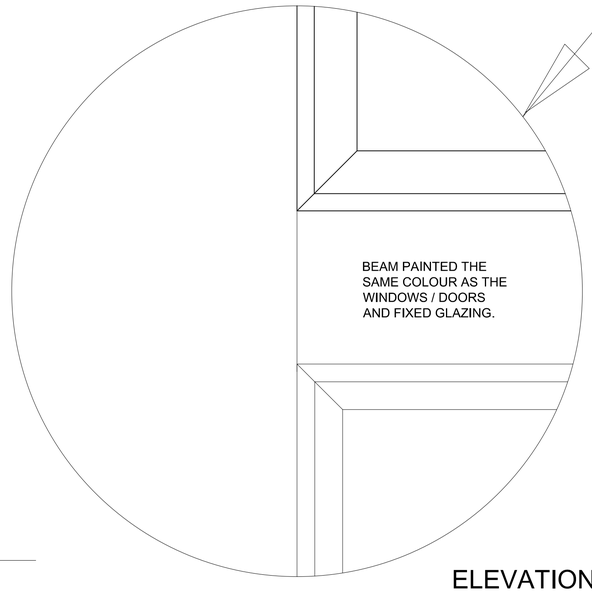

ELEVATION
SCALE 1:5

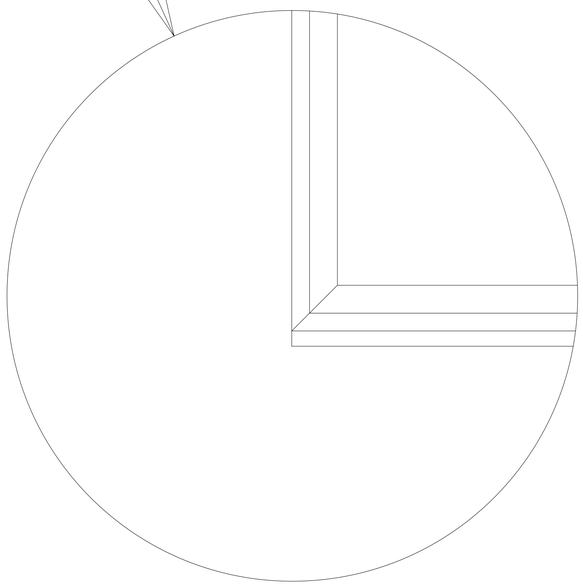

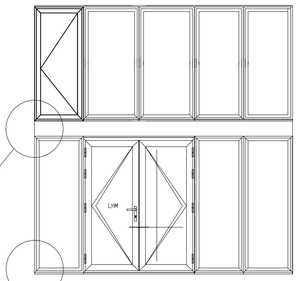

GLAZING FOR THE SOUTH WEST ELEVATION.

SCALE 1:50

client
Mr and Mrs Shore

SITE ADDRESS
The Tythe Barn
Stanton St Quinton
Wiltshire
SN14 6DG

PROJECT
Proposed replace
windows and doors.

RAND PLANNING
CONSULTANCY LTD

Phil Rand
Cherry Tree House
Clardon lane
Purton.
Wiltshire
SN5 4HN

TEL 01793 771128

Drawn by **Phil Rand**	Drawing No **04**
Scales **1:50 1:5**	Date **6th May 2023**