NOTES



PROPOSED REAR ELEVATION

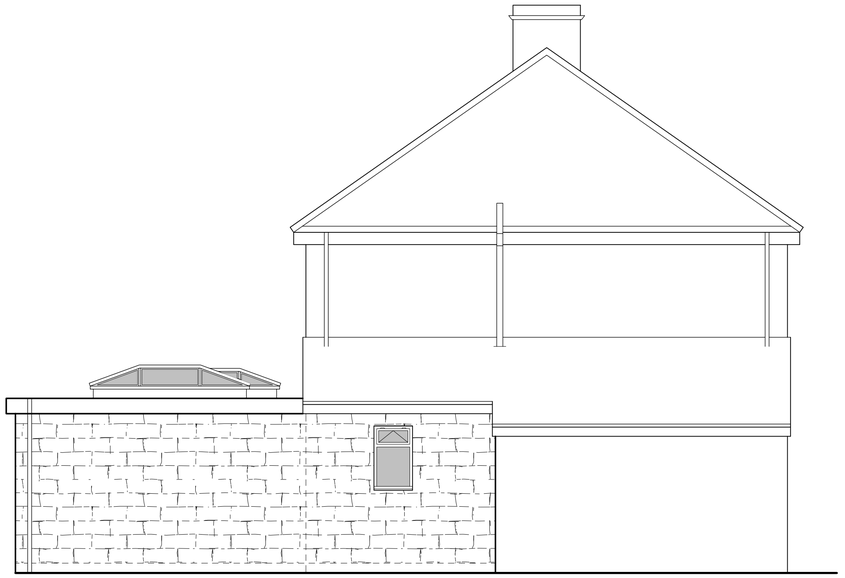

PROPOSED SIDE ELEVATION

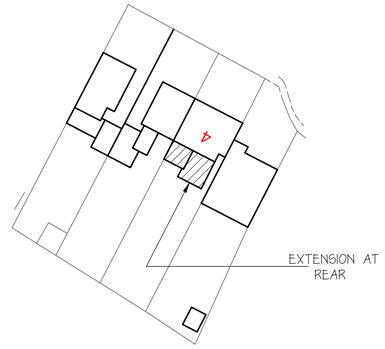

BLOCK PLAN AT SCALE 1:500

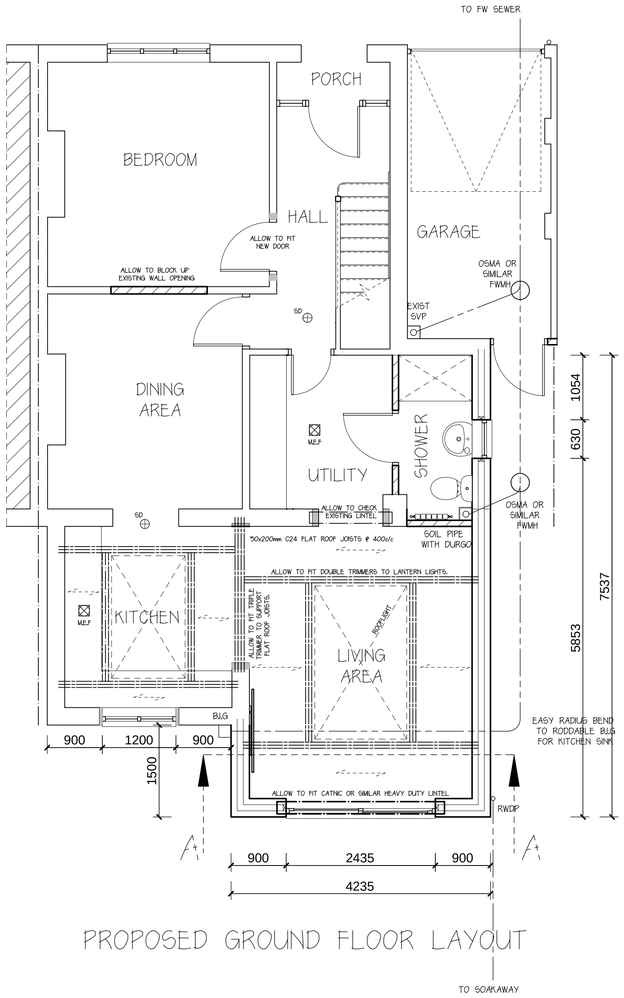

PROPOSED GROUND FLOOR LAYOUT

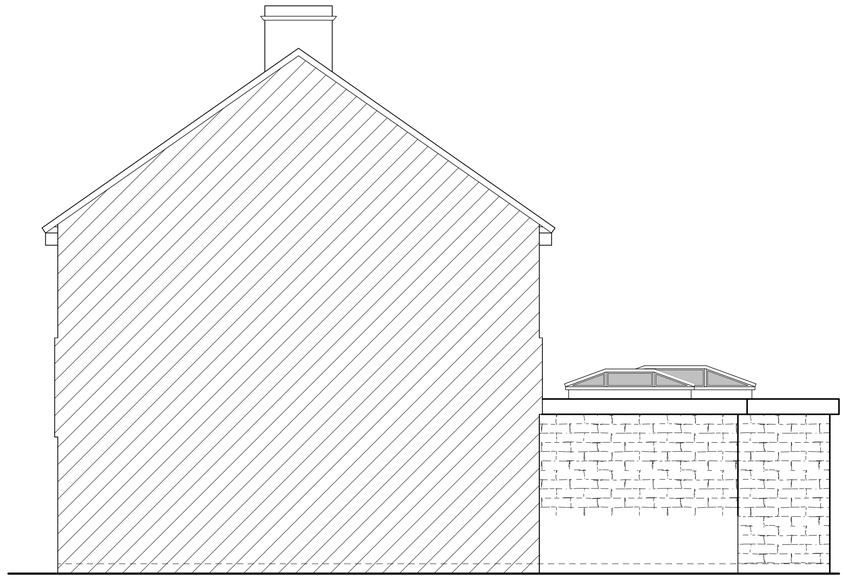

PROPOSED NEIGHBOURING SIDE ELEVATION

Rev.	Date	Description	By	Chk	App
1	1/11/23	BUREGS ADDED	KK	KK	

Client/Project
MR AND MRS WRAY

Drawing Title
PROPOSAL AT 4 ERNESTON CRESCENT CORSHAM, WILTSHIRE SN13 9DH

Designed	Drawn	Date	Scale
SK	KK	11 OCT 23	1:50
CAD Reference			Size
			A1

Stephen Kingshott MCABE
Katie Kingshott ACABE

Stephen Kingshott Building Consultancy Ltd
54 Springdale Ave
Broadstone, Poole
Dorset BH18 9EX
Tel. 07973538831

DRAWING NUMBER 0115/23 B

REVISION

SCALE BAR 1:20
0 1 2 3 4 5m

SCALE BAR 1:100
0 2 4 6 8 10m

SCALE BAR 1:50
0 1 2 3 4 5m

SCALE BAR 1:500
0 10 20 30 40 50m

cabe chartered association of building engineers