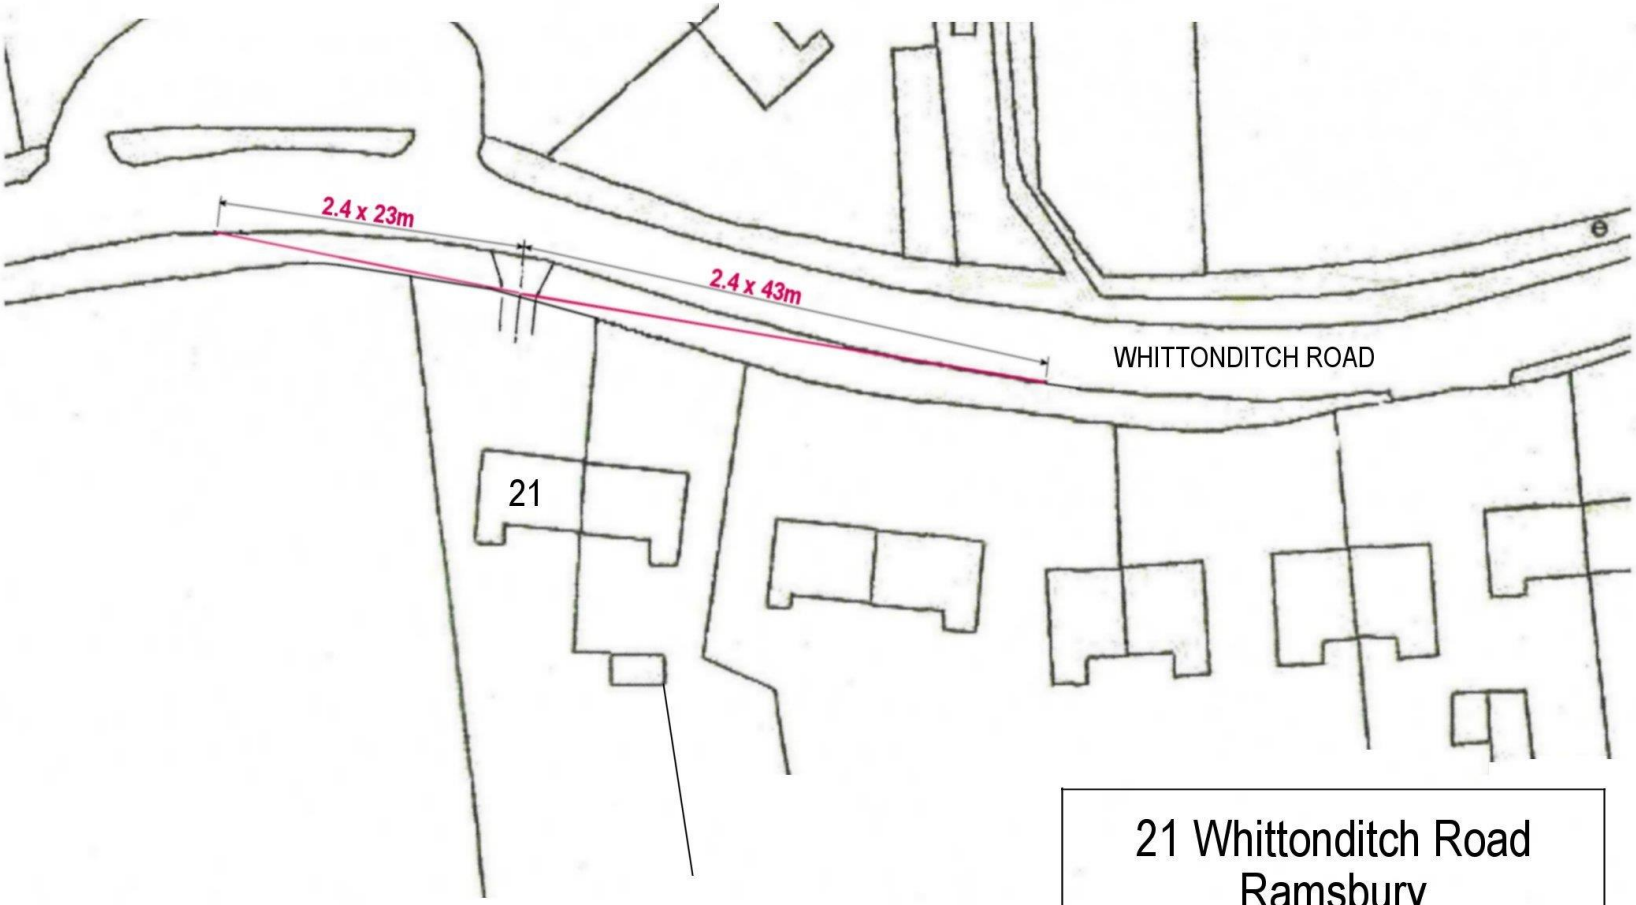

21 Whittonditch Road
Ramsbury

PROPOSED ACCESS

Scale 1/500 (enlarged from 1/1250)