Copyright
This drawing is copyright and may not be altered, reproduced or used other than for the Contract Works for which it is issued without the written permission of Challow Design.

Warning
Do not scale this drawing. Verify all dimensions and structural details on site. If in doubt, ask before acting.

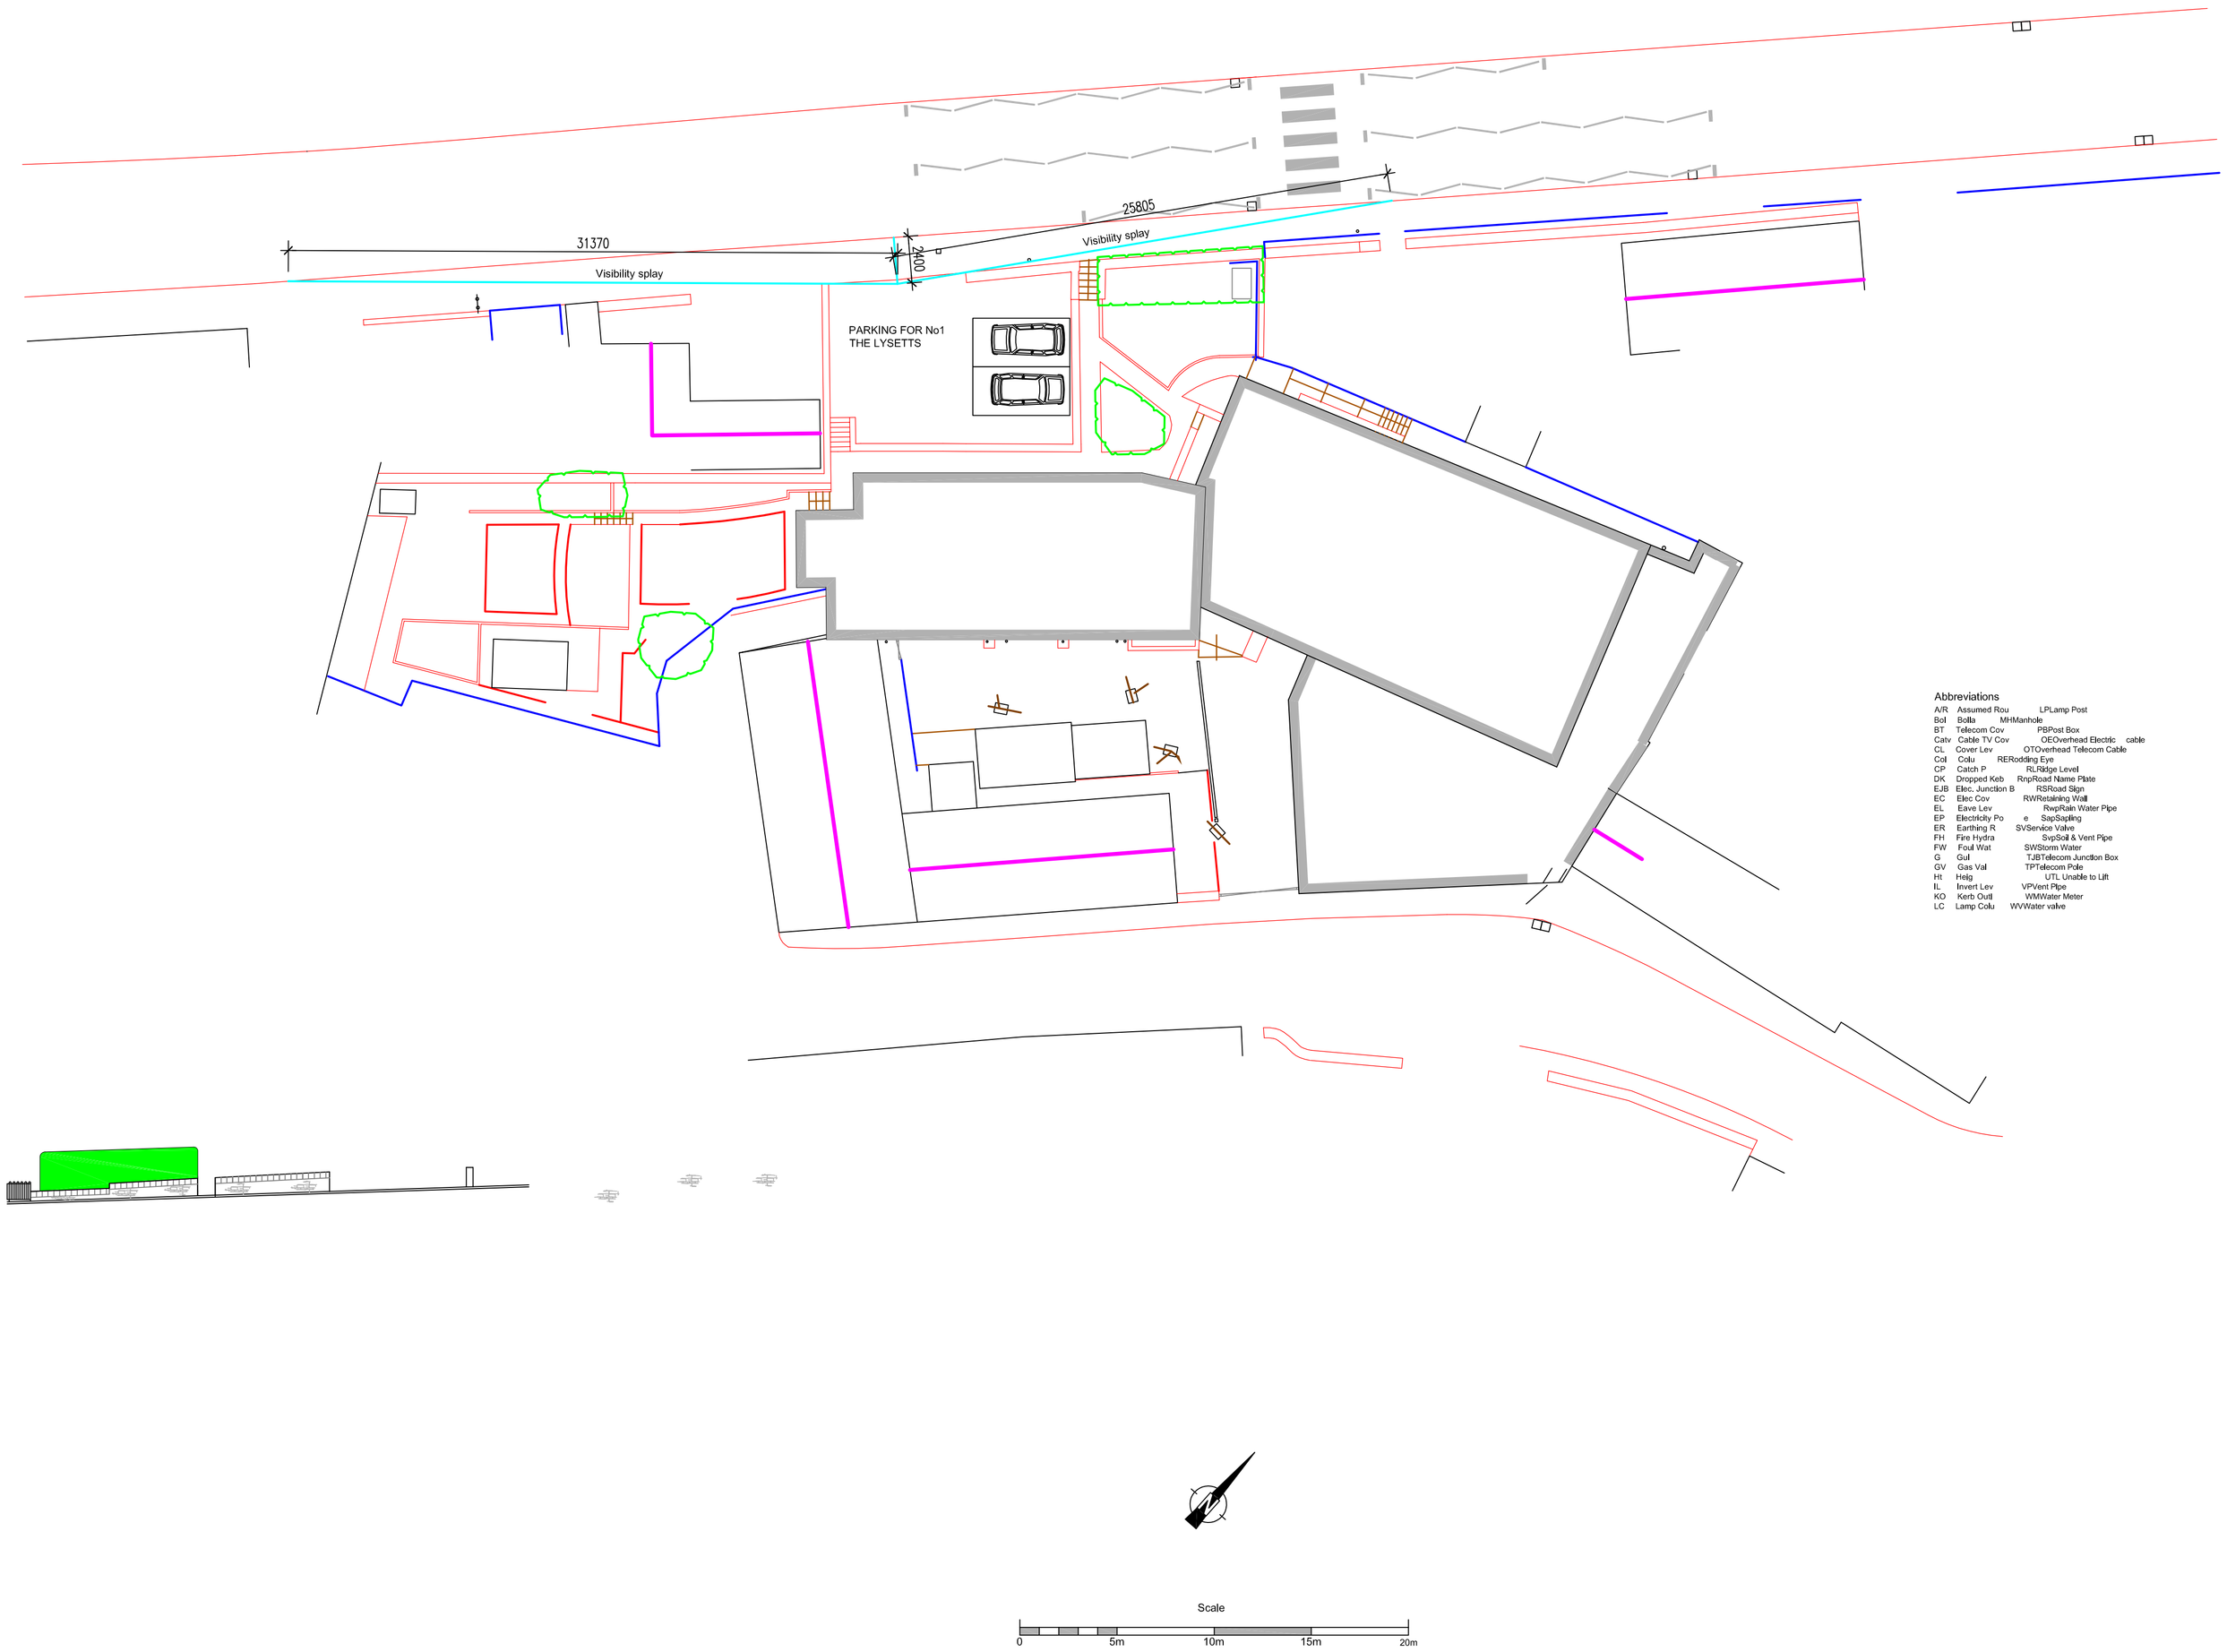

Abbreviations

A/R	Assumed Rou	LP	Lamp Post
Boll	Bolla	MH	Manhole
BT	Telecom Cov	PB	Post Box
Catv	Cable TV Cov	OE	Overhead Electric cable
CL	Cover Lev	OT	Overhead Telecom Cable
Col	Colu	RE	Rodding Eye
CP	Catch P	RL	Ridge Level
DK	Dropped Keb	Rnp	Road Name Plate
EJB	Elec. Junction B	RS	Road Sign
EC	Elec Cov	RW	Retaining Wall
EL	Eave Lev	Rwp	Rain Water Pipe
EP	Electricity Po	e	Sap Sapling
ER	Earthing R	SV	Service Valve
FH	Fire Hydra	Svp	Soil & Vent Pipe
FW	Foul Wat	SW	Storm Water
G	Gull	TJB	Telecom Junction Box
GV	Gas Val	TP	Telecom Pole
Ht	Heig	UTL	Unable to Lift
IL	Invert Lev	VP	Vent Pipe
KO	Kerb Outl	WM	Water Meter
LC	Lamp Colu	WV	Water valve

REV	DATE	DESCRIPTION	INITIAL

Challow Design
2 ELSWITH CLOSE
GROVE
WANTAGE
OXON
OX12 0BT
Tel/Fax No: 01235 771781 ed@challowdesign.co.uk

CLIENT
HELOISE GOODLEY & MARTIN LEACH

SITE/PROJECT
1 & 2 THE LYSETS, BOX BREWERY
AND BREWERY HOUSE
BOX, CORSHAM

SITE PLAN AS PROPOSED

FILE/XREF REFERENCE 1627-Site

DATE	DRAWN BY	CHECKED BY	PAPER SIZE/SCALE
NOV-2023	ED CLARE		A1 1:200

DRAWING No.	REVISION
1627-S-02	