

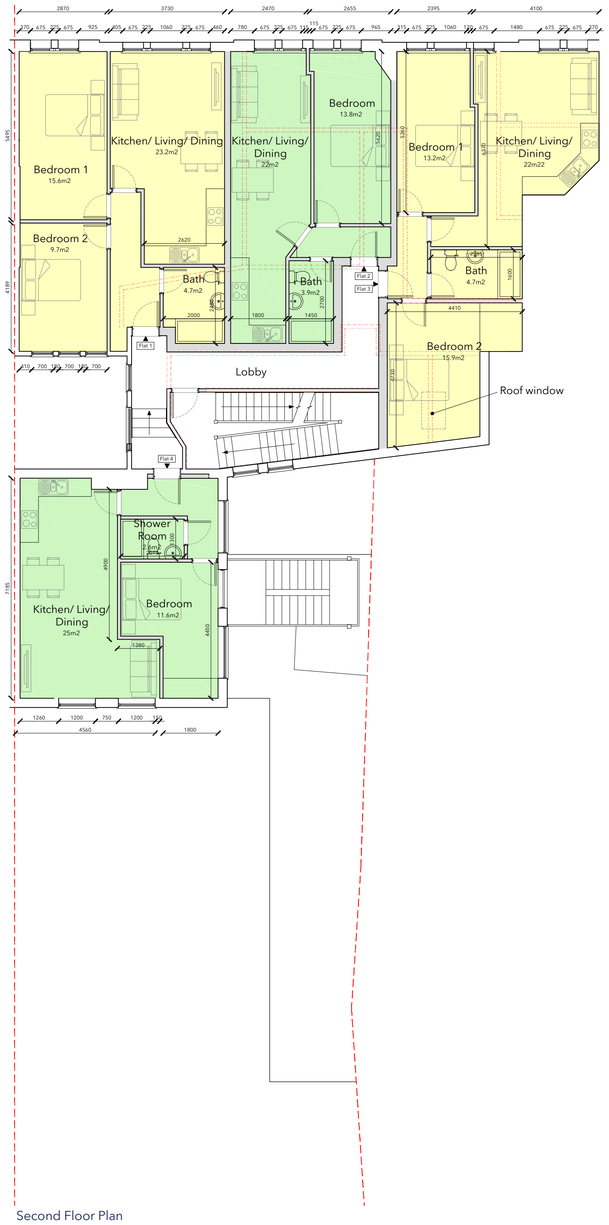


Second Floor Plan

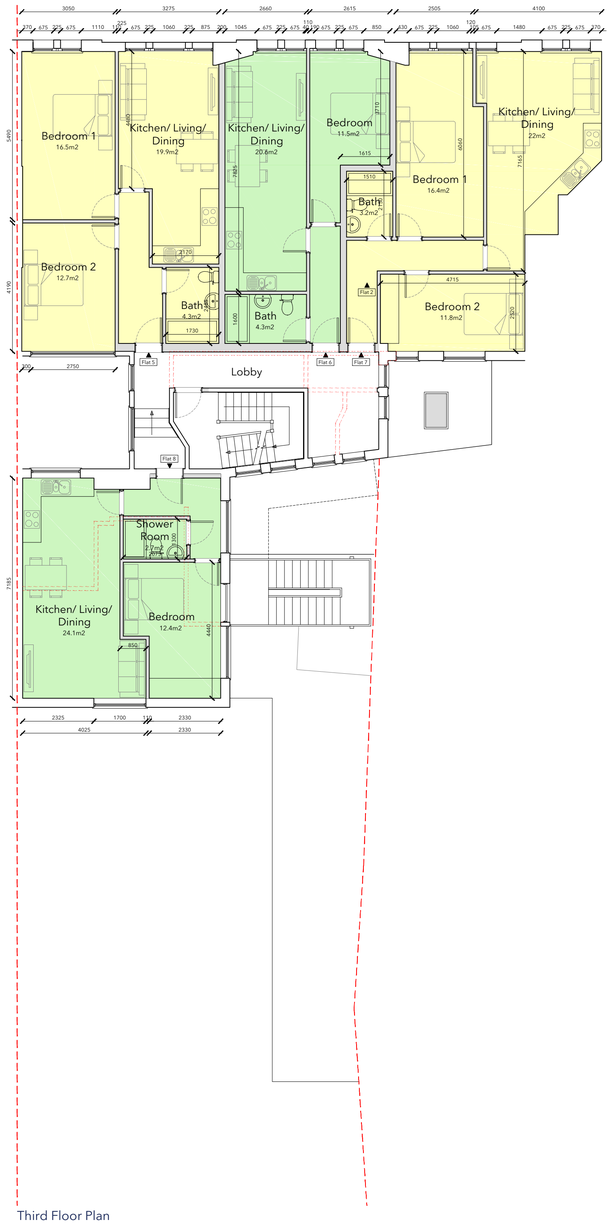

Third Floor Plan

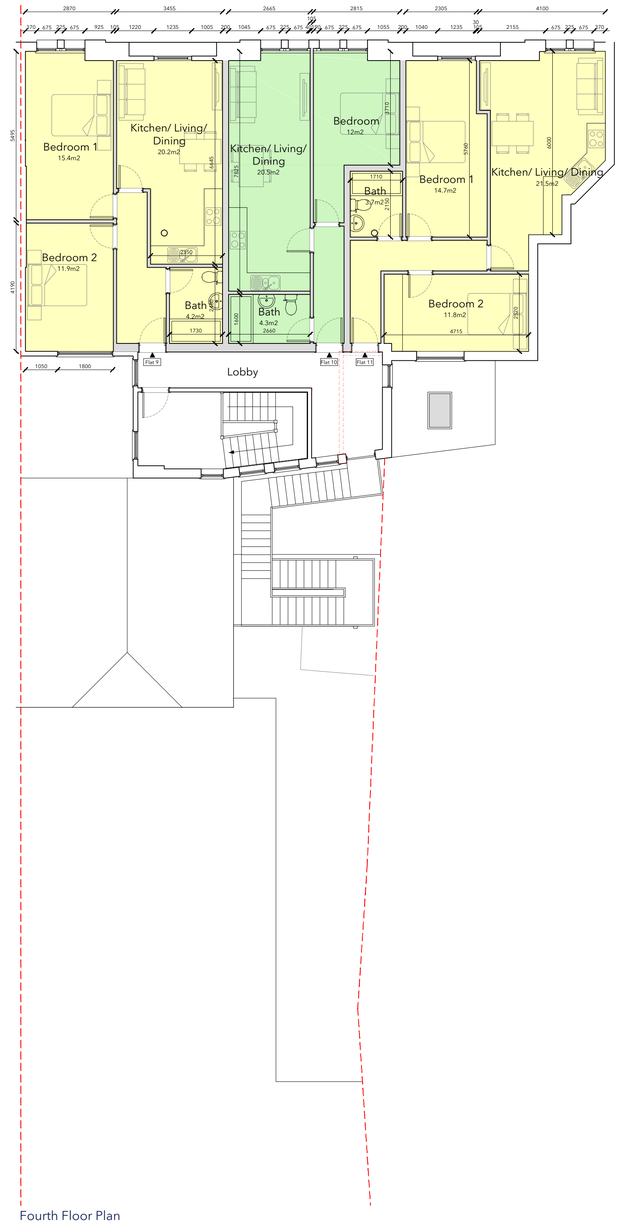

Fourth Floor Plan

Flat No	GIA/m2	No Beds
1	61	2
2	44	1
3	61	2
4	45	1
5	62	2
6	41	1
7	62	2
8	45	1
9	61	2
10	42	1
11	61	2

KEY

- 2 Bed Flat
- 1 Bed Flat
- New Wall(s)
- Omitted Wall(s)

Plans
AS PROPOSED
Scale 1:100

0 1m 2m 3m 4m 5m

Original Drawing Size: A1

No.	Description	Date
A	Planning Amendments	24.01.24

rs studio

t. 02382 542011
e. info@rs-studio.co.uk
w. www.rs-studio.co.uk

Drawing Title:
Plans
AS PROPOSED

Project Title:
3-7 New Canal,
Salisbury,
SP1 2AA

Drawing No.:
1679-P-102

Date:	November 2023
Scale:	1:100
Drawn:	NM
Checked:	RS

This drawing is the copyright of the company and must not be reproduced or used without permission. Annotated dimensions are to be taken in preference to scaled dimensions and site dimensions must be checked before work is commenced