Do not scale: All written dimensions must be checked on site before work commences on site or in shop. Figured dimensions take precedence over those scaled. Discrepancies, where identified must be reported immediately.

All work must be carried out in accordance with the Building Regulations and to the satisfaction of the Local Authority.

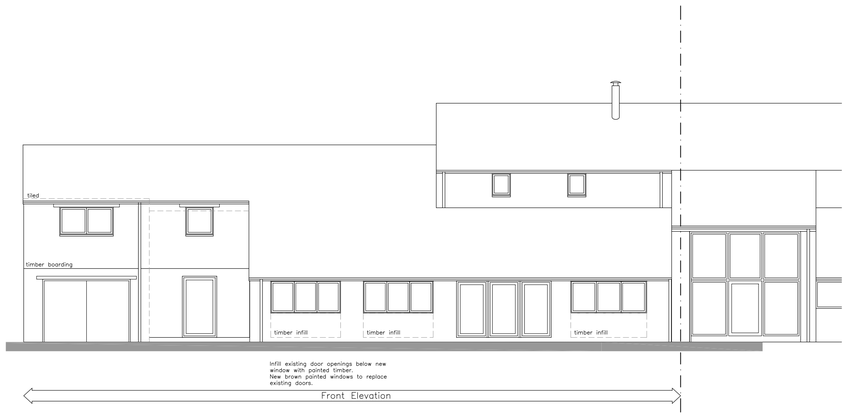

Front Elevation



Rear Elevation

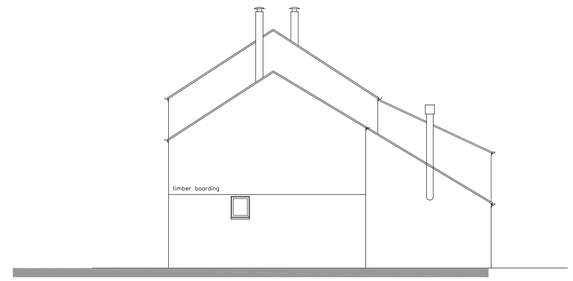

Side Elevation

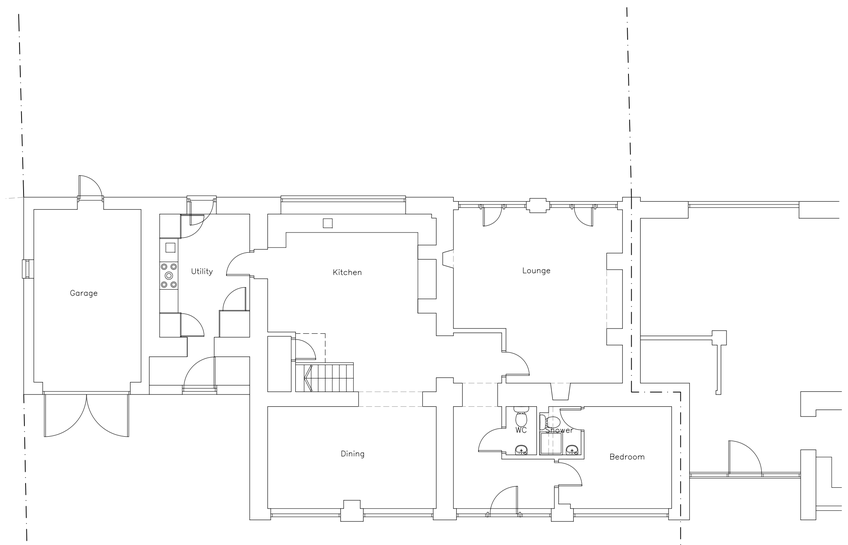

Ground Floor Plan

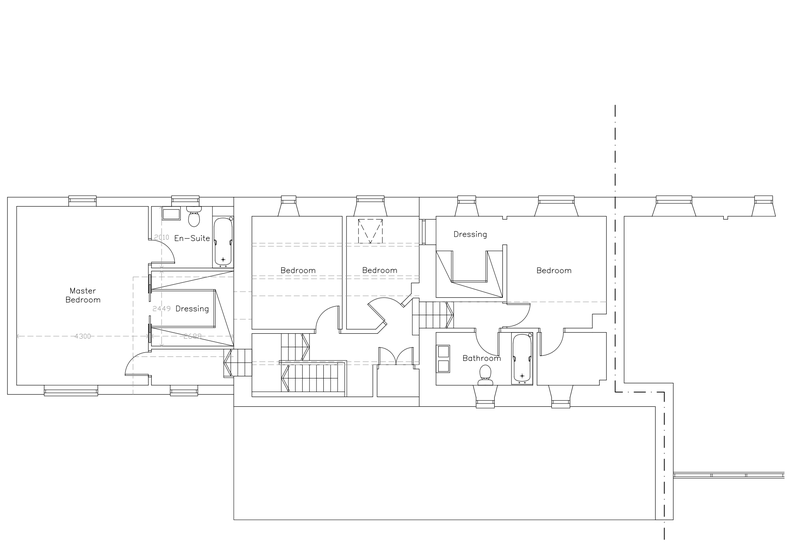

First Floor Plan

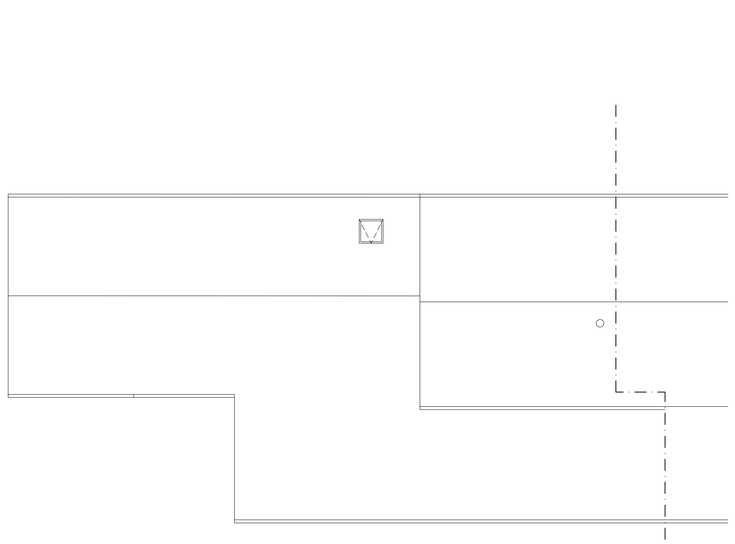

Roof Layout Plan

0 0.5M 1M 2M 3M 4M 5M
Scale

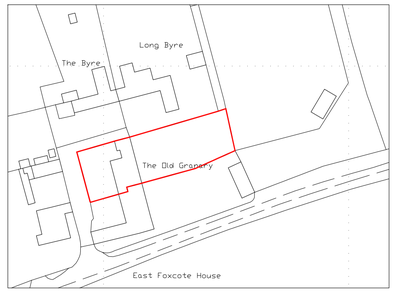

Location Plan1:1250

Client:

Project Title:
The Old Granary
Grittleton
Wilshire
SN14 6AE

Drawing Title:
Proposed Floor Plans & Elevations

Drawn: Date: 08.06.2023

Scale: 1:100 @ A1

Dwg.No.: TOG.01.02 D

HARTLEYS PROJECTS LTD
PO BOX 43391, LONDON
N5 1SZ 07919 893380