
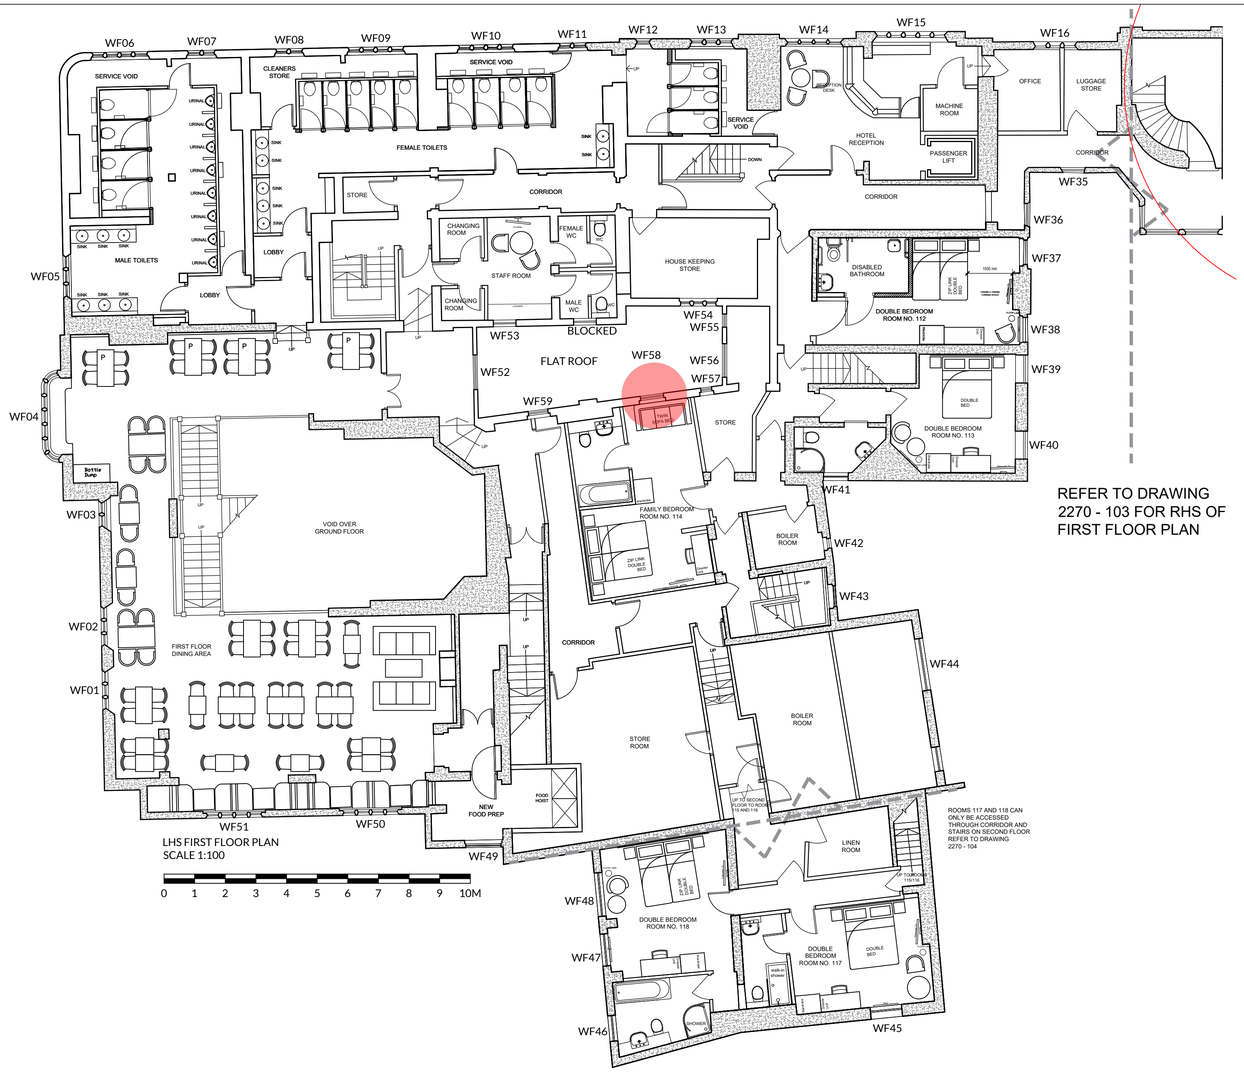


REFER TO DRAWING 2270 - 103 FOR RHS OF FIRST FLOOR PLAN


ROOMS 117 AND 118 CAN ONLY BE ACCESSED THROUGH CORRIDOR AND STAIRS ON SECOND FLOOR REFER TO DRAWING 2270 - 104

LHS FIRST FLOOR PLAN
SCALE 1:100


0 1 2 3 4 5 6 7 8 9 10M

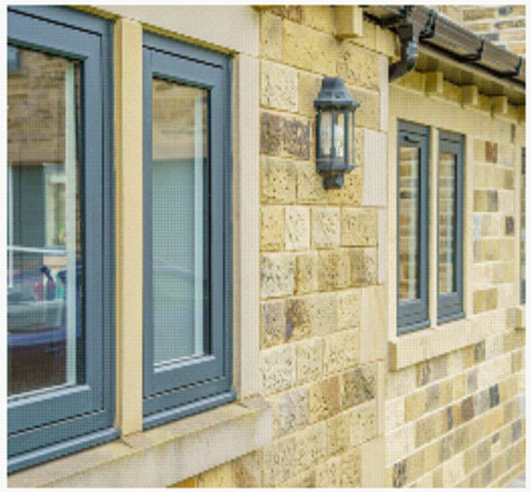

UPVC FRAME REFERENCE PICTURE

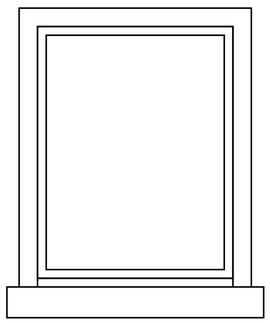


EXISTING WINDOW F58
SCALE 1:10

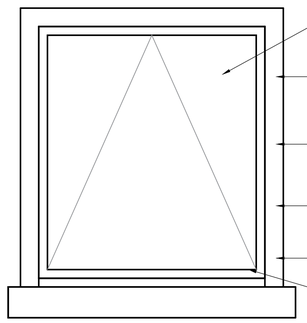

PROPOSED WINDOW F58
SCALE 1:10

- NEW SLIM DOUBLE GLAZING TO WINDOWS IN COMPLIANCE WITH BUILDING REGULATIONS AND STANDARDS. (WHITE SPACER)
- INCREASE EXISTING WINDOW SIZE 100MM BY REDUCING THE WINDOW FRAME WIDTH. NO WORK TO STRUCTURAL OPENING.
- REPLACE EXISTING WINDOW WITH A NEW, LARGER TOP HUNG UPVC CASEMENT WINDOWS.
- DECORATIONS AND NEW IRONMONGERY ARE LIKE FOR LIKE TO EXISTING FINISHES.
- NEW UPVC WINDOW CILL AND FRAME
- WINDOW UPVC FRAME TO MATCH REFERENCE PICTURE IN STYLE AND THICKNESS.



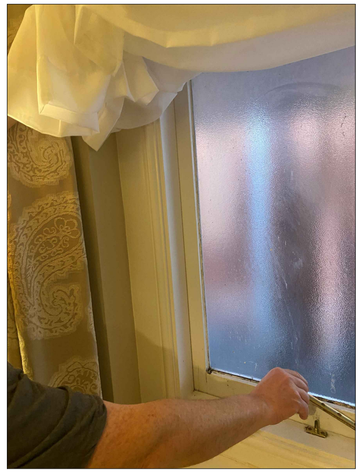

EXISTING PICTURES F58

JOB NO	DWG NO	REV
2270	112	/

REVISION	DATE	DWN	CHK

This drawing is the property of DVA Ventures Limited. Copyright and design rights are reserved by them and the drawing is issued on the condition that it is not copied either wholly or in part without the written consent of DVA Ventures Limited.

DO NOT SCALE DRAWINGS. Figured dimensions to take preference over those scaled. All dimensions to be checked on site before commencement of any work or shop drawings. This drawing is to be read in conjunction with the specification when existing. Any discrepancies should be brought to the attention of the Architect / Designer.

D|V Architects
Interiors | Design | Delivery
RIBA
Hallcourt House, 8 Hallcourt Crescent, Cannock, Staffordshire WS11 0AB
Telephone: 01543 547 877
Email: studio@dv-architects.co.uk

CLIENT
wetherspoon

PROJECT
THE KING'S HEAD INN
SALISBURY
PN.4334

DRAWING TITLE
FIRST FLOOR
F58 WINDOW DETAILS

SCALE
As noted @ A1

DATE	DRAWN BY	CHECKED BY
22.01.24	MA	XX

STATUS
PRELIMINARY

JOB NO	DWG NO	REV
2270	112	/