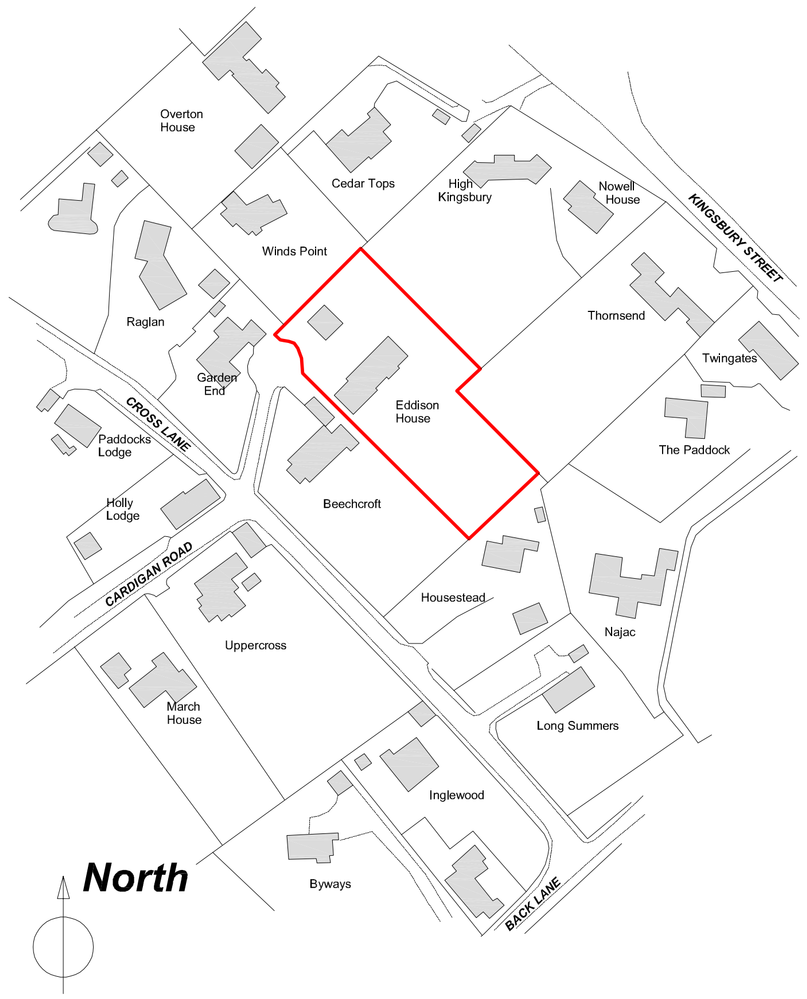

LOCATION PLAN

Scale 1:1250

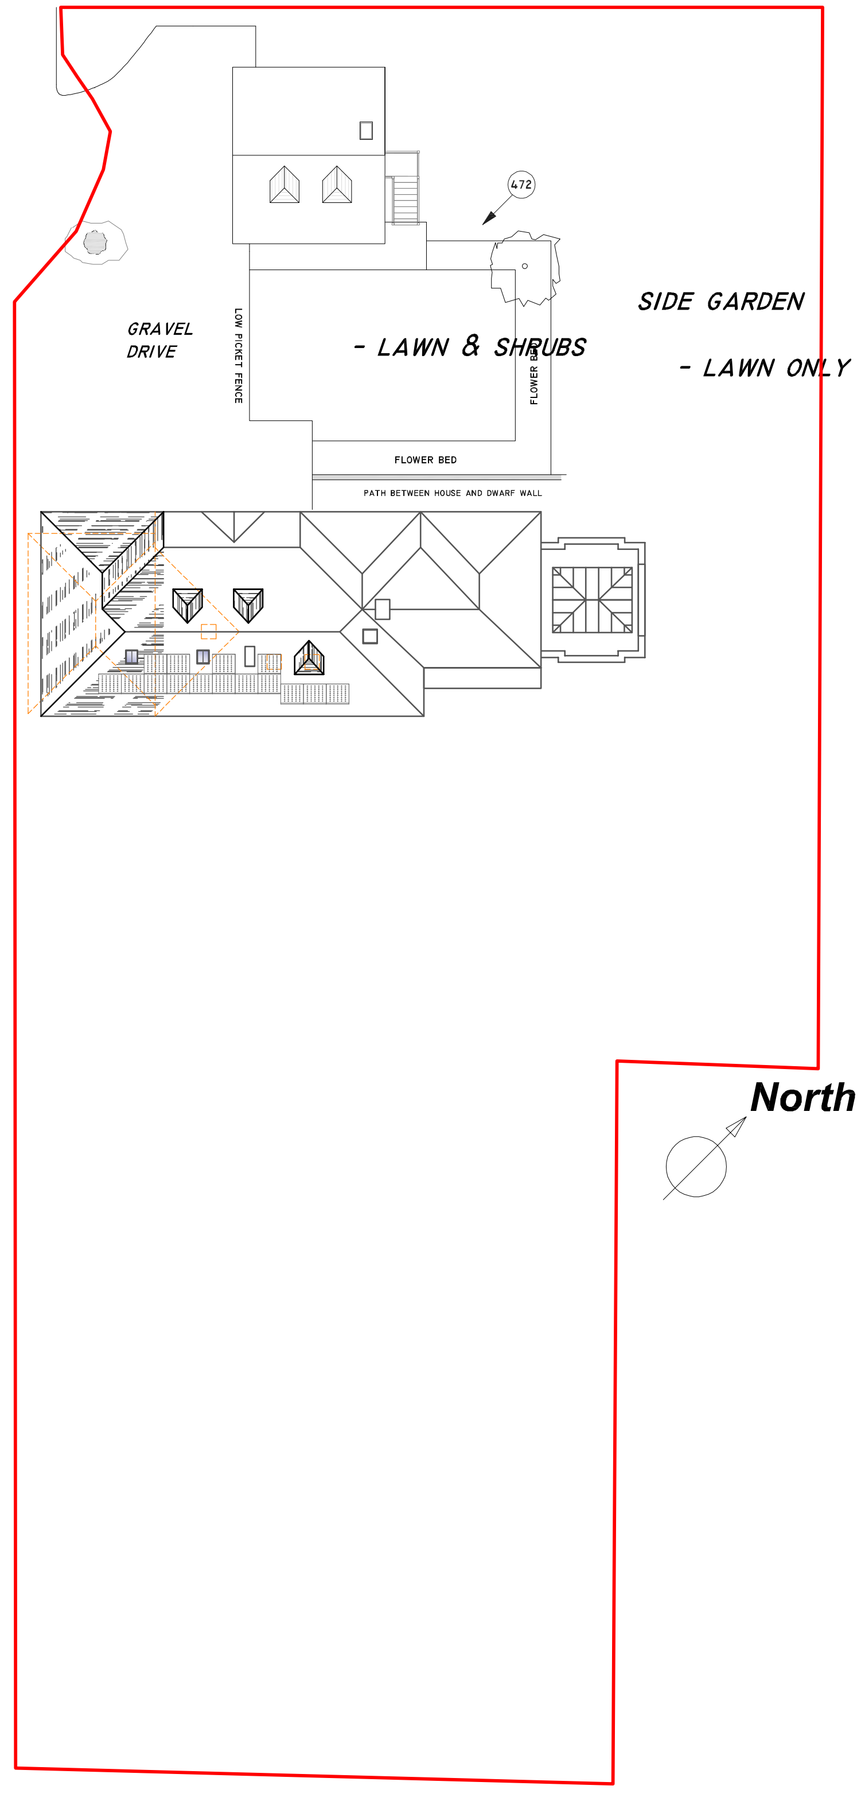

BLOCK PLAN

Scale 1:200

1:50 [m]
0 0.5 1.0 1.5 2.0 2.5

1:100 [m]
0 1 2 3 4 5

1:500 [m]
0 5 10 15 20 25

1:1250 [m]
0 20 40 60

Alex Dawson
www.addraughting.co.uk
alex@addraughting.co.uk
01672 511412
07791 341698

59 Barrow Close
Marlborough
Wiltshire
SN8 2BE

AD DRAUGHTING
ARCHITECTURAL SERVICES

Client

MR & MRS BOND

Job Title

EXTENSION AT:
EDDISON HOUSE,
CROSS LANE,
MARLBOROUGH,
WILTSHIRE,
SN8 1LA.

Drawing Title

REVISED LOCATION AND BLOCK PLANS

Scale AS SHOWN

Date 07/02/2024 | Drawn AD

Drawing No. 1380-03 | Rev -

841 x 594 A1