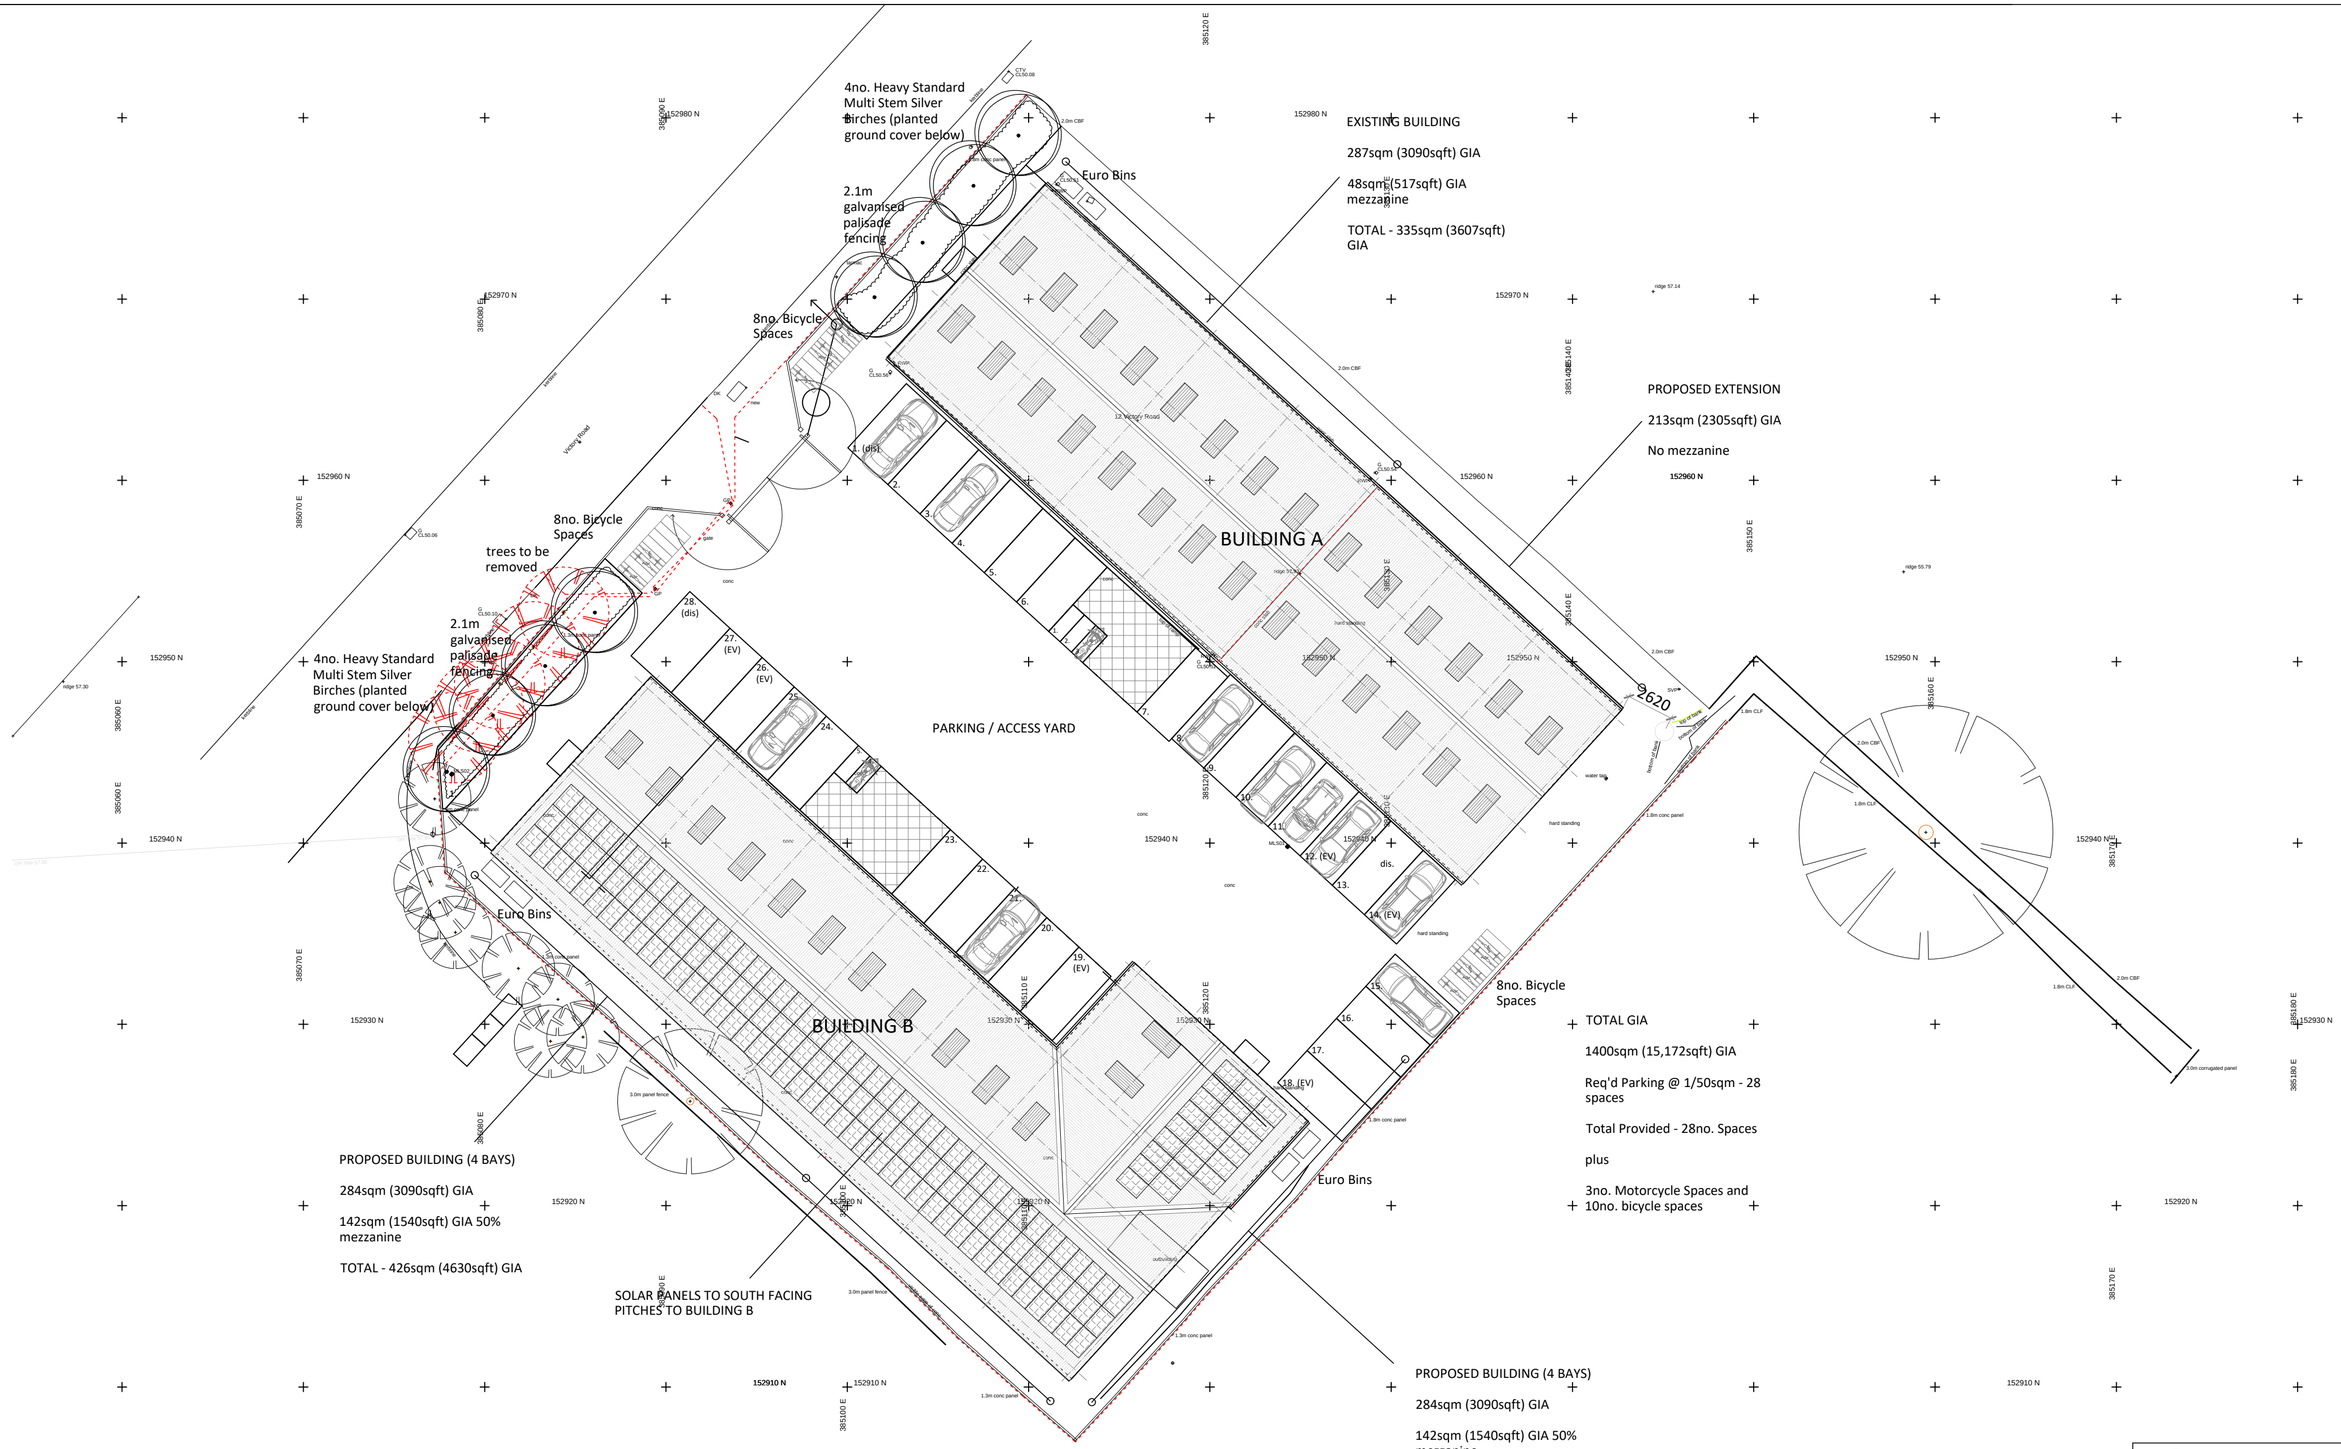


Proposed Drawings - 12 Victory Road, West Wilts Trading Estate

1:250 0 1.0 2.0 3.0 4.0 5.0

ISSUED FOR PLANNING

CLIENT	Southern Precision Pension Scheme
PROJECT	12 Victory Road, West Wilts Trading Estate
DRWG TITLE	Block Plan
DRWG NO	A17 22 03 P01 Rev D
DRAWN	NB
SCALE	1:250 @ A3
DATE	03.02.22
CHK'D	NB

atelier 17 ltd
Atelier 17 Ltd, 28 Southleigh, Bradford On Avon, BA15 2EQ.
mail@atelier17.co.uk W www.atelier17.co.uk T.(01225) 862900 F.(01225) 862900

This drawing is copyright. Only figured dimensions to be used.
Contractors to check all dimensions before proceeding
DO NOT SCALE