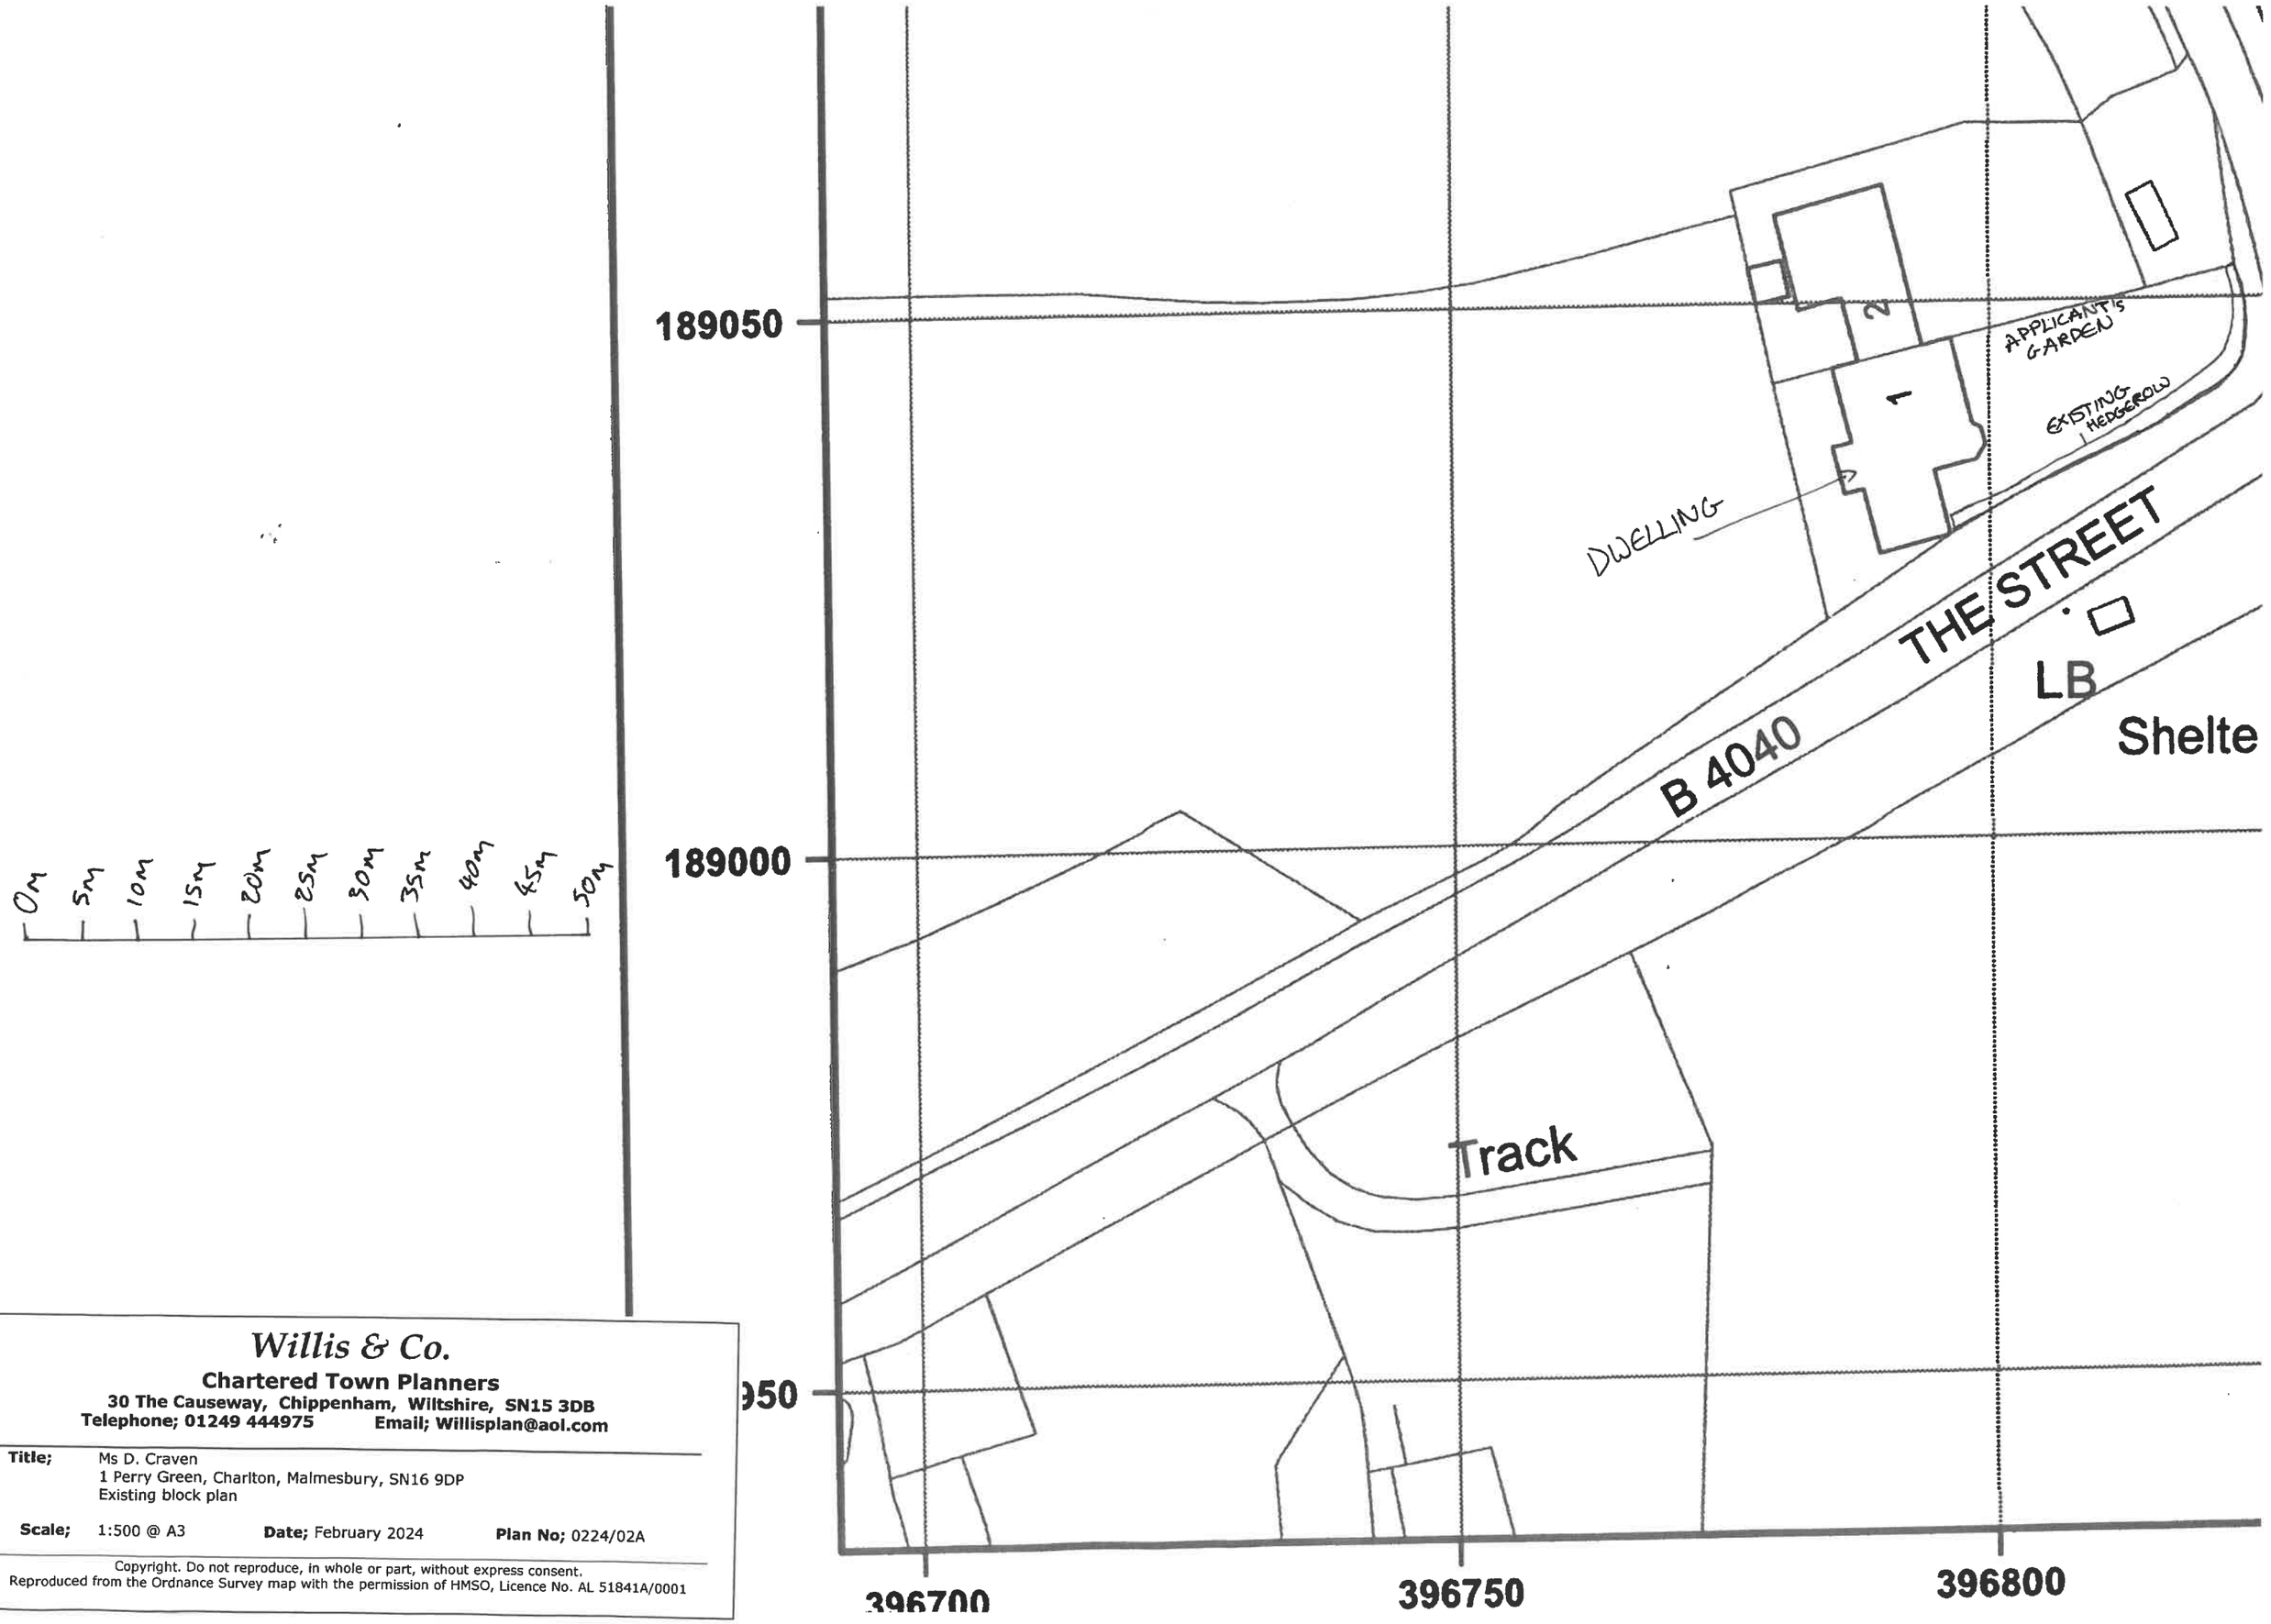

Willis & Co.

Chartered Town Planners

30 The Causeway, Chippenham, Wiltshire, SN15 3DB

Telephone; 01249 444975 Email; Willisplan@aol.com

Title; Ms D. Craven
1 Perry Green, Charlton, Malmesbury, SN16 9DP
Existing block plan

Scale; 1:500 @ A3 **Date;** February 2024 **Plan No;** 0224/02A

Copyright. Do not reproduce, in whole or part, without express consent.
Reproduced from the Ordnance Survey map with the permission of HMSO, Licence No. AL 51841A/0001