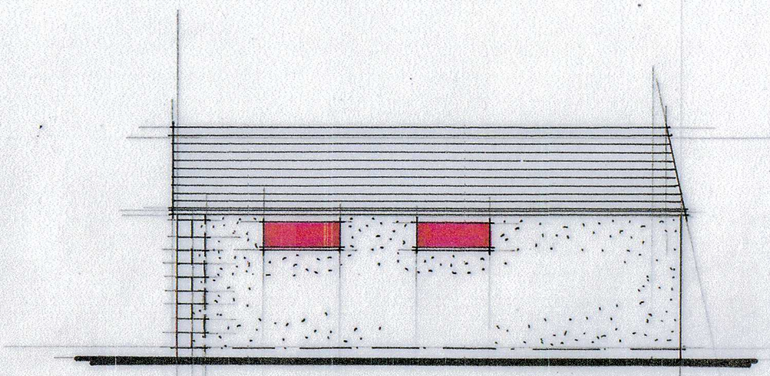

NORTH WEST

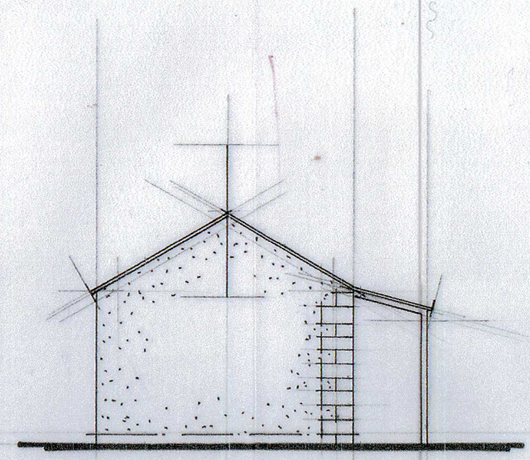

SOUTH WEST

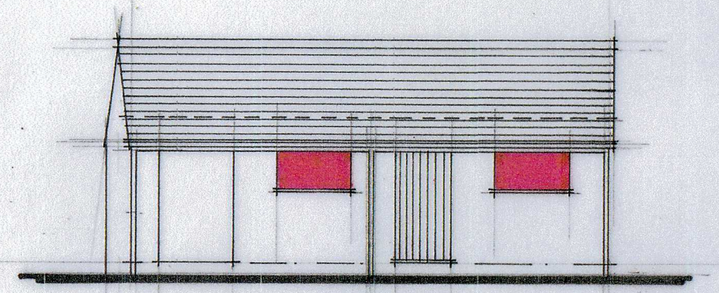

SOUTH EAST

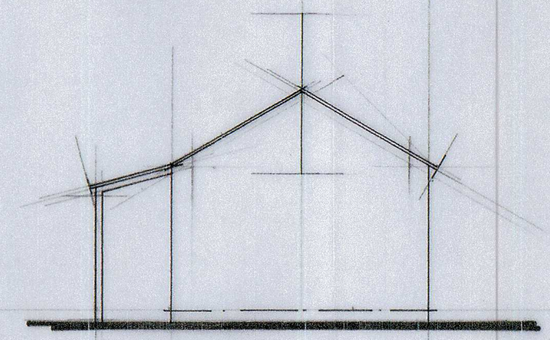

NORTH EAST

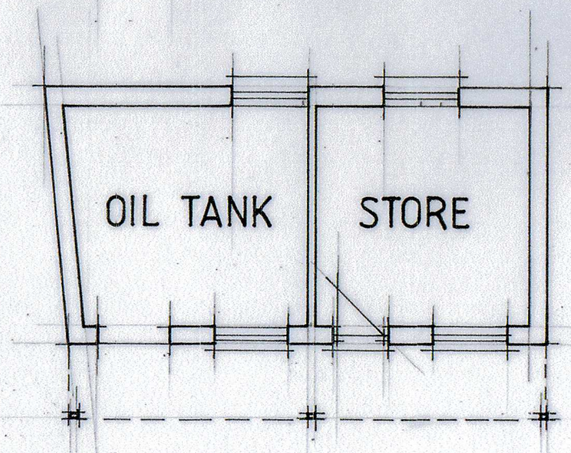

PLAN

I.B.A.

Units E & F
The Old Brickyard
Ashton Keynes
Wilts SN6 6QR
Telephone no: 01285 861563
E:mail: ibauk20@gmail.com

Project:
Proposed New Dwelling
Land Adjoining The Willows
Tuners Lane
Crudwell

Client:
Mr & Mrs Ritchings

Title:
Part Existing Outbuilding
Re-built

Scale: 1:100 @ A3 **Date:** August 2022

Drg no: 2078/02 **Revisions:**