
## 2.6 Existing North East Elevation (Rear)

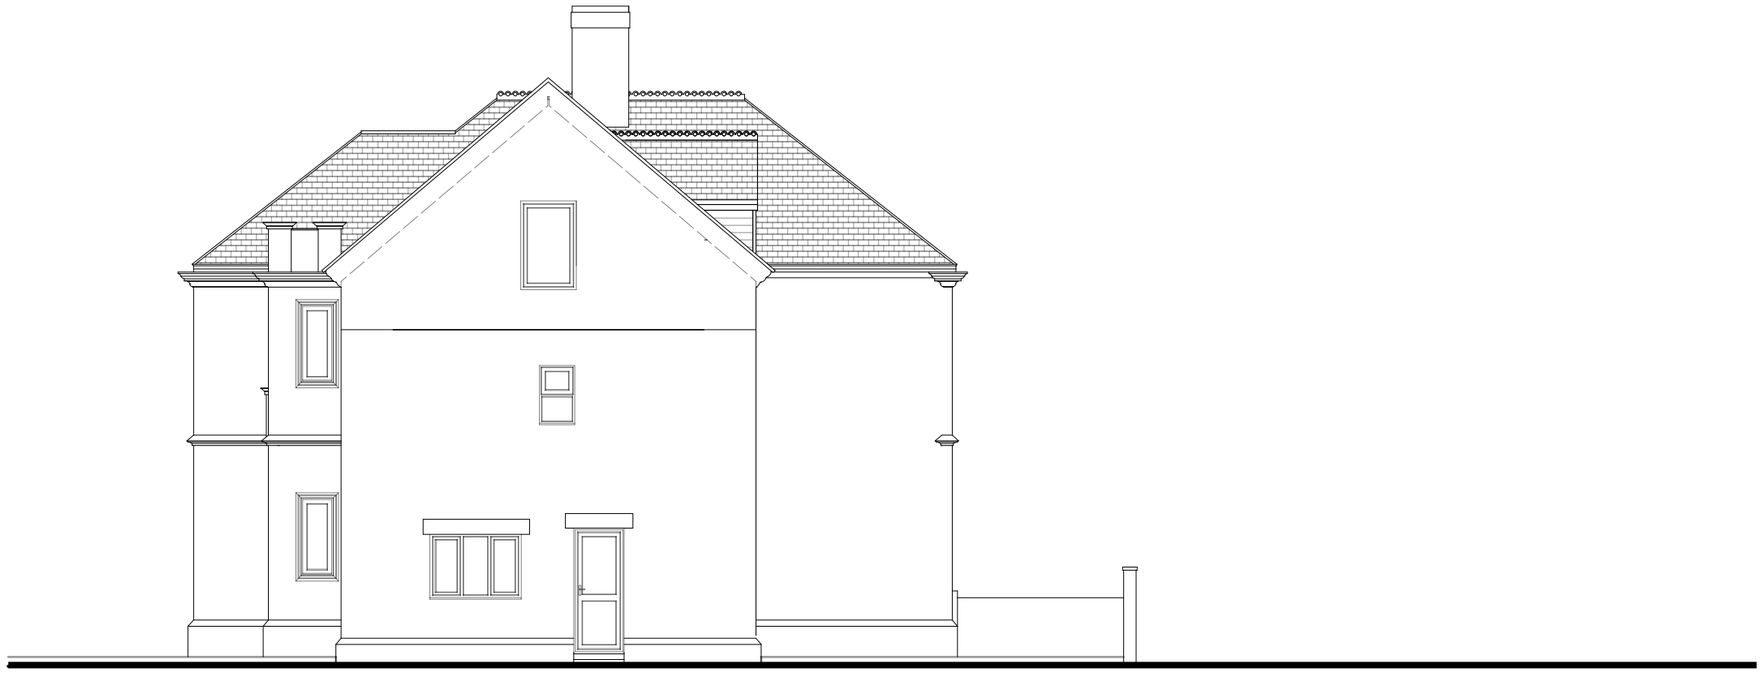

0 1m 2m 3m 4m 5m

Project Name: 21 West Ashton Road

Drawing Title: Existing North East Elevation

Drawing Number: 007_GA_009

Scale: 1:100 @A3

Author: KB

Revision:

Date: 21.12.2023

aether architecture

All information is the property of Aether Architecture and may not be used for any purpose whatsoever, or reproduced through any medium without the written permission of Aether Architecture. No responsibility is accepted for any unauthorised use. All dimensions to be checked on site prior to manufacturing and construction. Except for planning purposes, do not scale.