2, Ivy Cottage, Low Road, Little Cheverell, Wiltshire, SN10 4JX

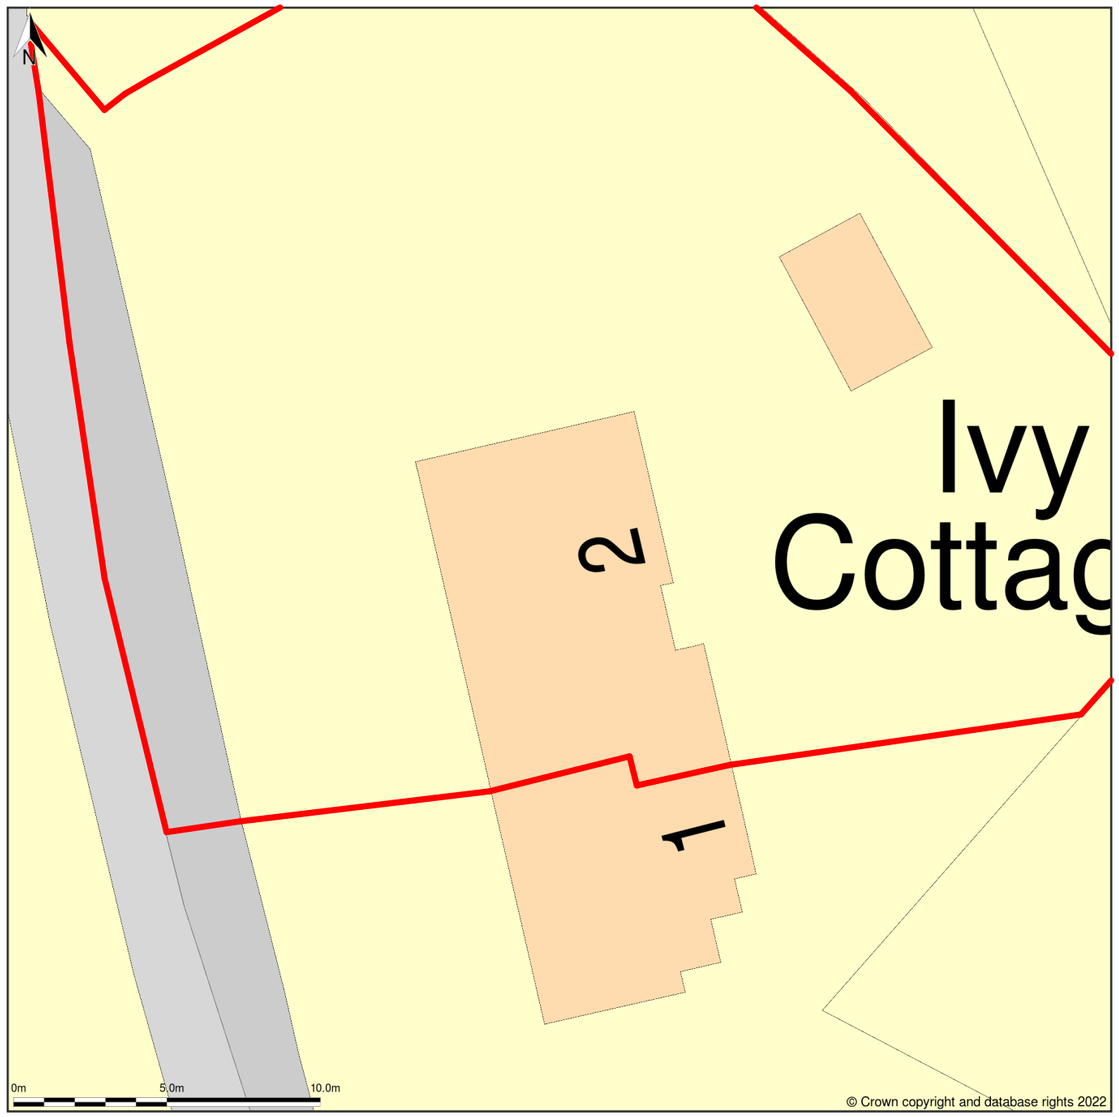

Block Plan shows area bounded by: 399101.7, 153754.66 399137.7, 153790.66 (at a scale of 1:200), OSGridRef: ST99115377. The representation of a road, track or path is no evidence of a right of way. The representation of features as lines is no evidence of a property boundary.

Produced on 3rd Sep 2022 from the Ordnance Survey National Geographic Database and incorporating surveyed revision available at this date. Reproduction in whole or part is prohibited without the prior permission of Ordnance Survey. © Crown copyright 2022. Supplied by https://www.buyaplan.co.uk digital mapping a licensed Ordnance Survey partner (100053143). Unique plan reference: #00759979-837560

Ordnance Survey and the OS Symbol are registered trademarks of Ordnance Survey, the national mapping agency of Great Britain. Buy A Plan logo, pdf design and the www.buyaplan.co.uk website are Copyright © Pass Inc Ltd 2022

Key Plan

© James Williamson Architecture

Notes

This document and its design content is copyright ©. It shall be read in conjunction with all other associated project information including models, specifications and related consultants documents. All dimensions to be checked on site. Immediately report any discrepancies, errors or omissions on this document to the Originator. If in doubt ASK.

Revision Number

Rev	By	Layout Comment	Date

Drawing Title: Benjamin Thompson

Job Title: 2 Ivy Cottage, Little Cheverell Devizes SN10 4JX

Drawing Title: Existing Site Plan

Scale: 1:200 @ A3

Drawn	Checked	Date
JW	-	05/12/2023

Job No	Drawing No	Rev
22-023	210-200	-

Status: PLANNING

JAMES WILLIAMSON ARCHITECTS