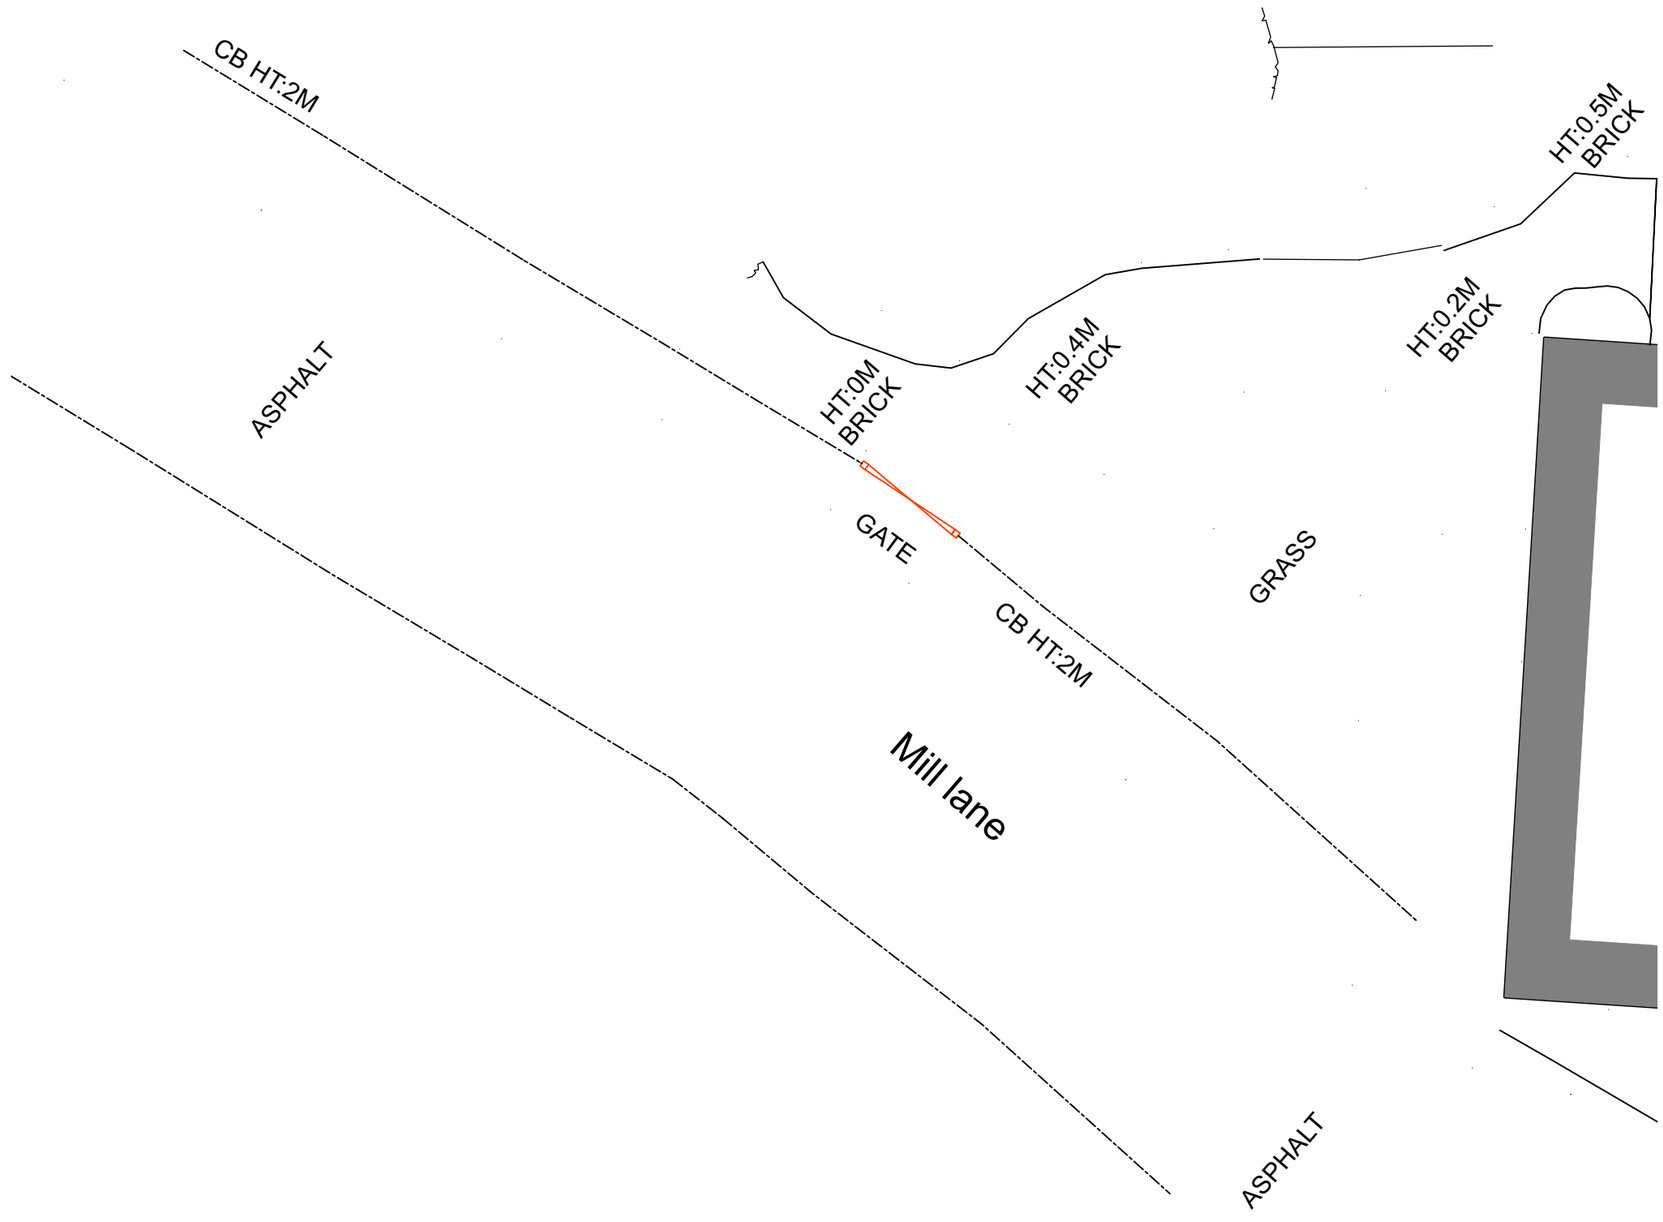

N 0 1 2 3 4 5 M

3456-6 Mill House.vwx

YellowDoor

e.yourstory@yellowdoor.design www.yellowdoor.design

© YELLOWDOOR ARCHITECTURE LTD.
All dimensions in millimetres unless otherwise stated.
Do not scale from this drawing. All dimensions to be verified on site prior to commencement of any work or the production of shop drawings. Any discrepancies to be reported to the construction manager. To be read in conjunction with all YellowDoor Architecture drawings and specifcations and consultant information.

CLIENT
The Fawcus family

PROJECT
Mill House

DRAWING TITLE
Existing Survey part plan

SCALE	PRINT SIZE	PROJECT	
1:100	A3	3456-6	
DATE	BY	DRAWING NO.	REV
05.02.24	JS	MD-10	