0 1 2 5 10m

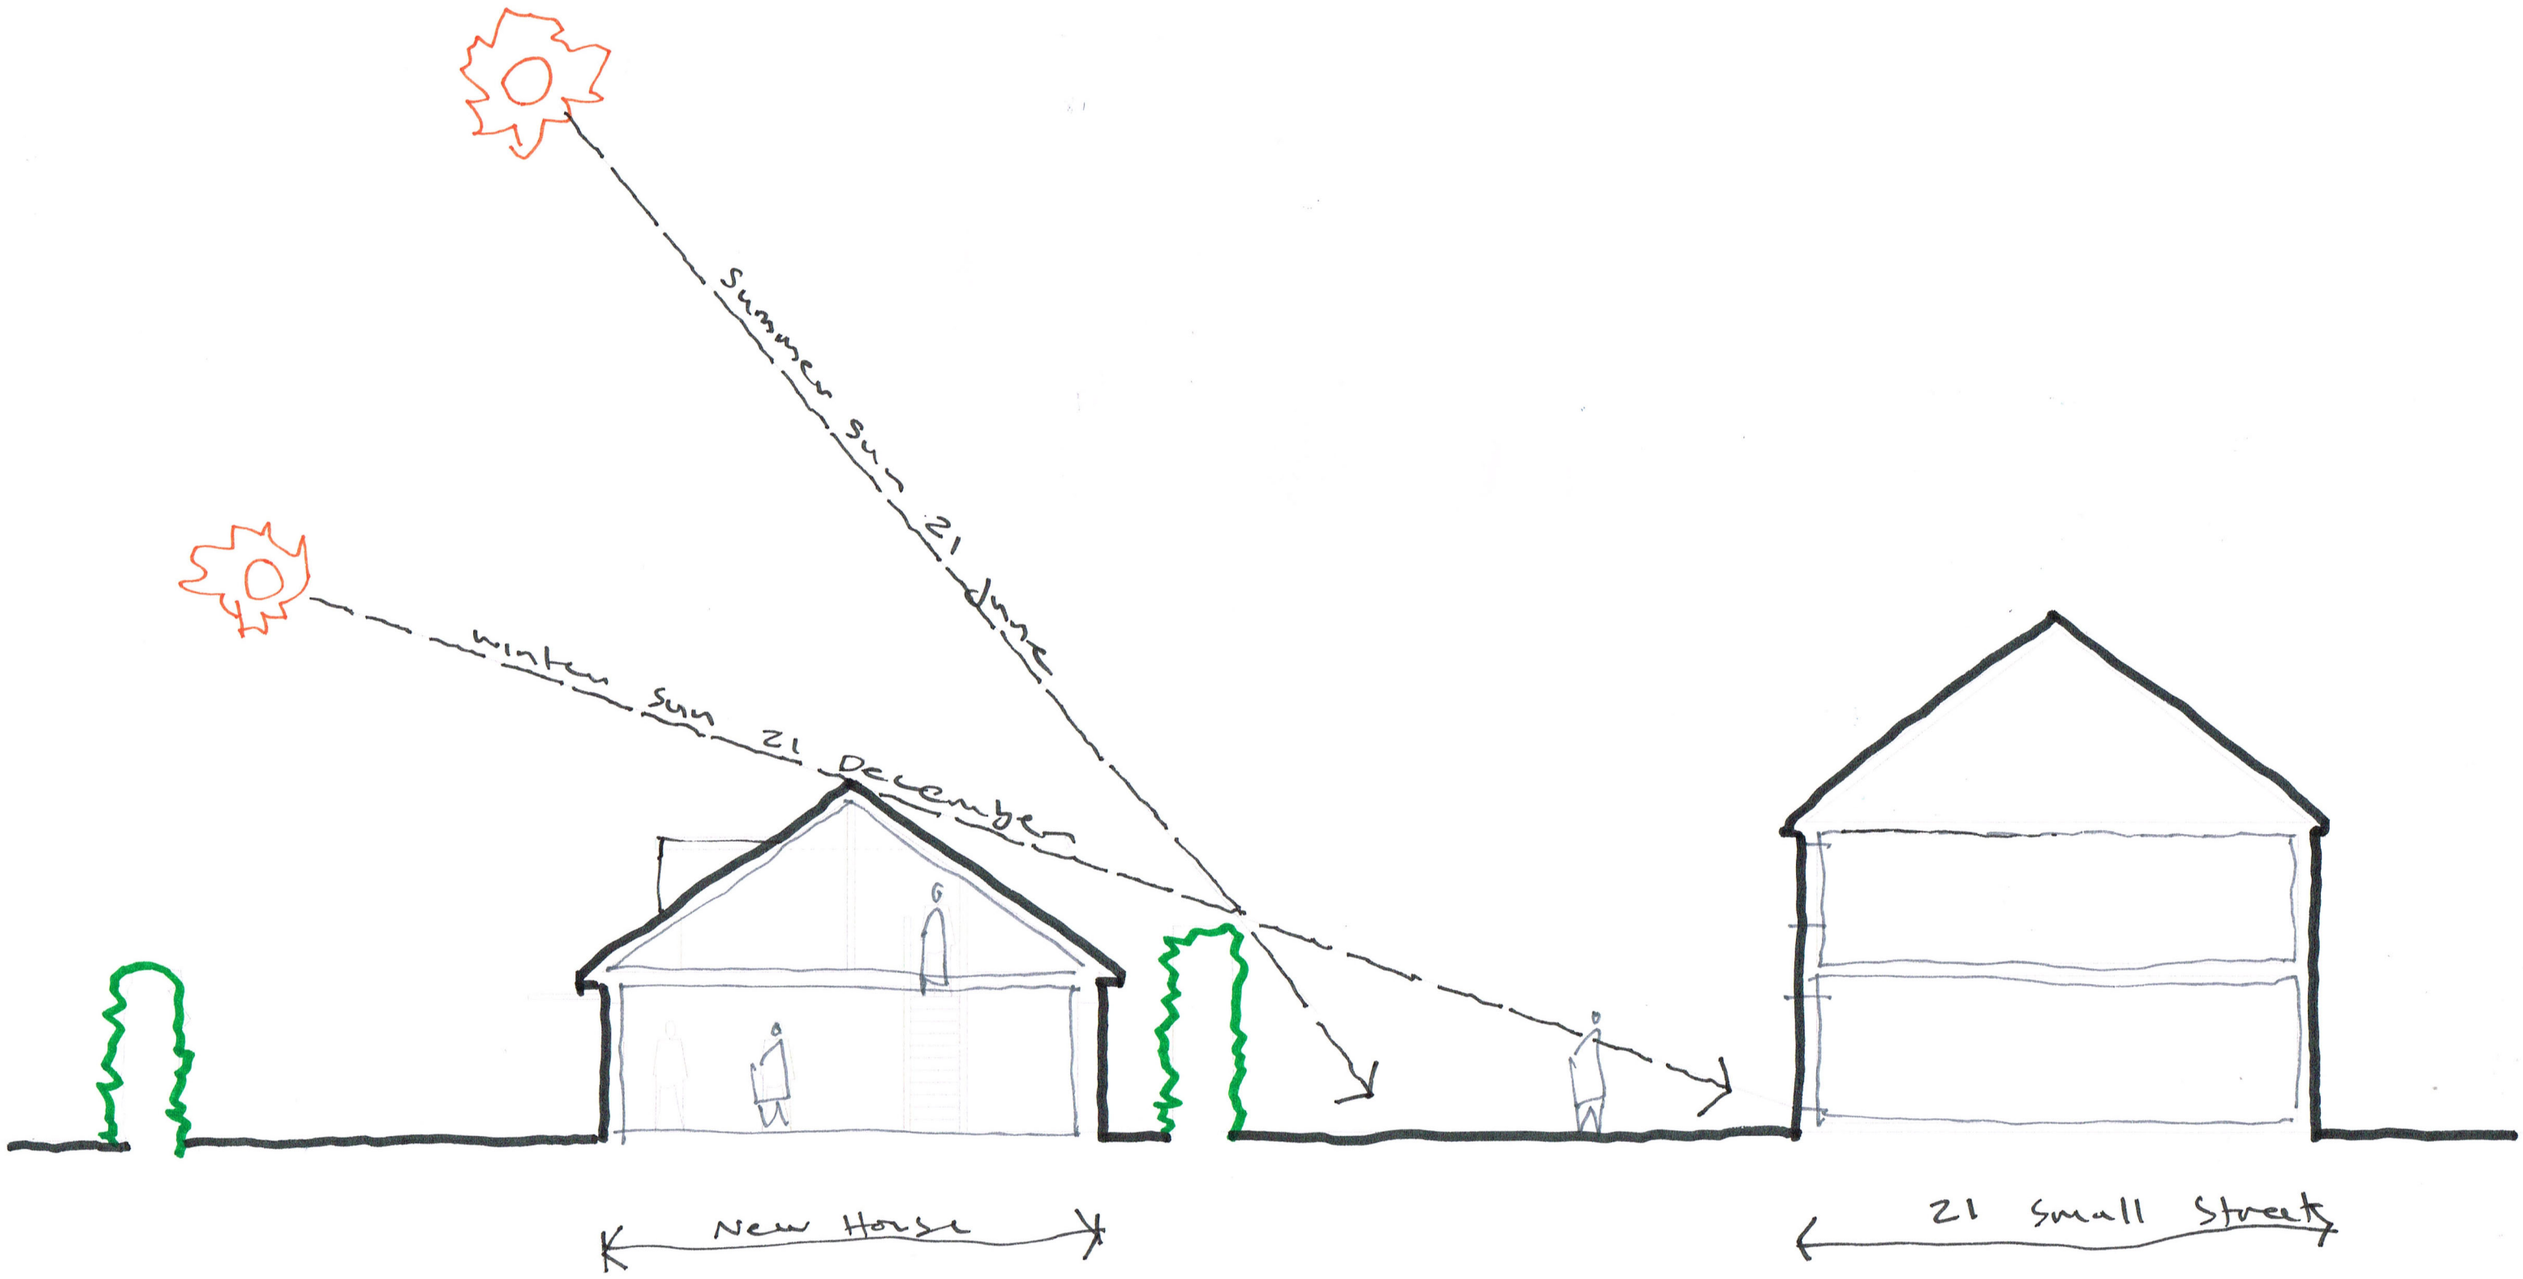

Planning

Client - Mr P Huntley & Mr G Potter	Contractors must check all dimensions on site. Only figured dimensions are to be worked from. Discrepancies must be reported to the Architect before proceeding. THIS DRAWING IS COPYRIGHT. ©			
Project - Proposed Works at Land North Of Rosebank, Small Street, Chirton, SN103QR	Date - 18.01.2024	By - NK	Scale - 1:100 @A3	REV - --
Drawing - Solar Overshadowing Study	Job No - 2311	CHKD - CL	Drawing No - PL-901	

The Studio
105 Southbroom Road
Devizes
Wiltshire
SN10 1LY
tel: 01380 722 204
mob:07733 885 770
www.dra-architects.co.uk