


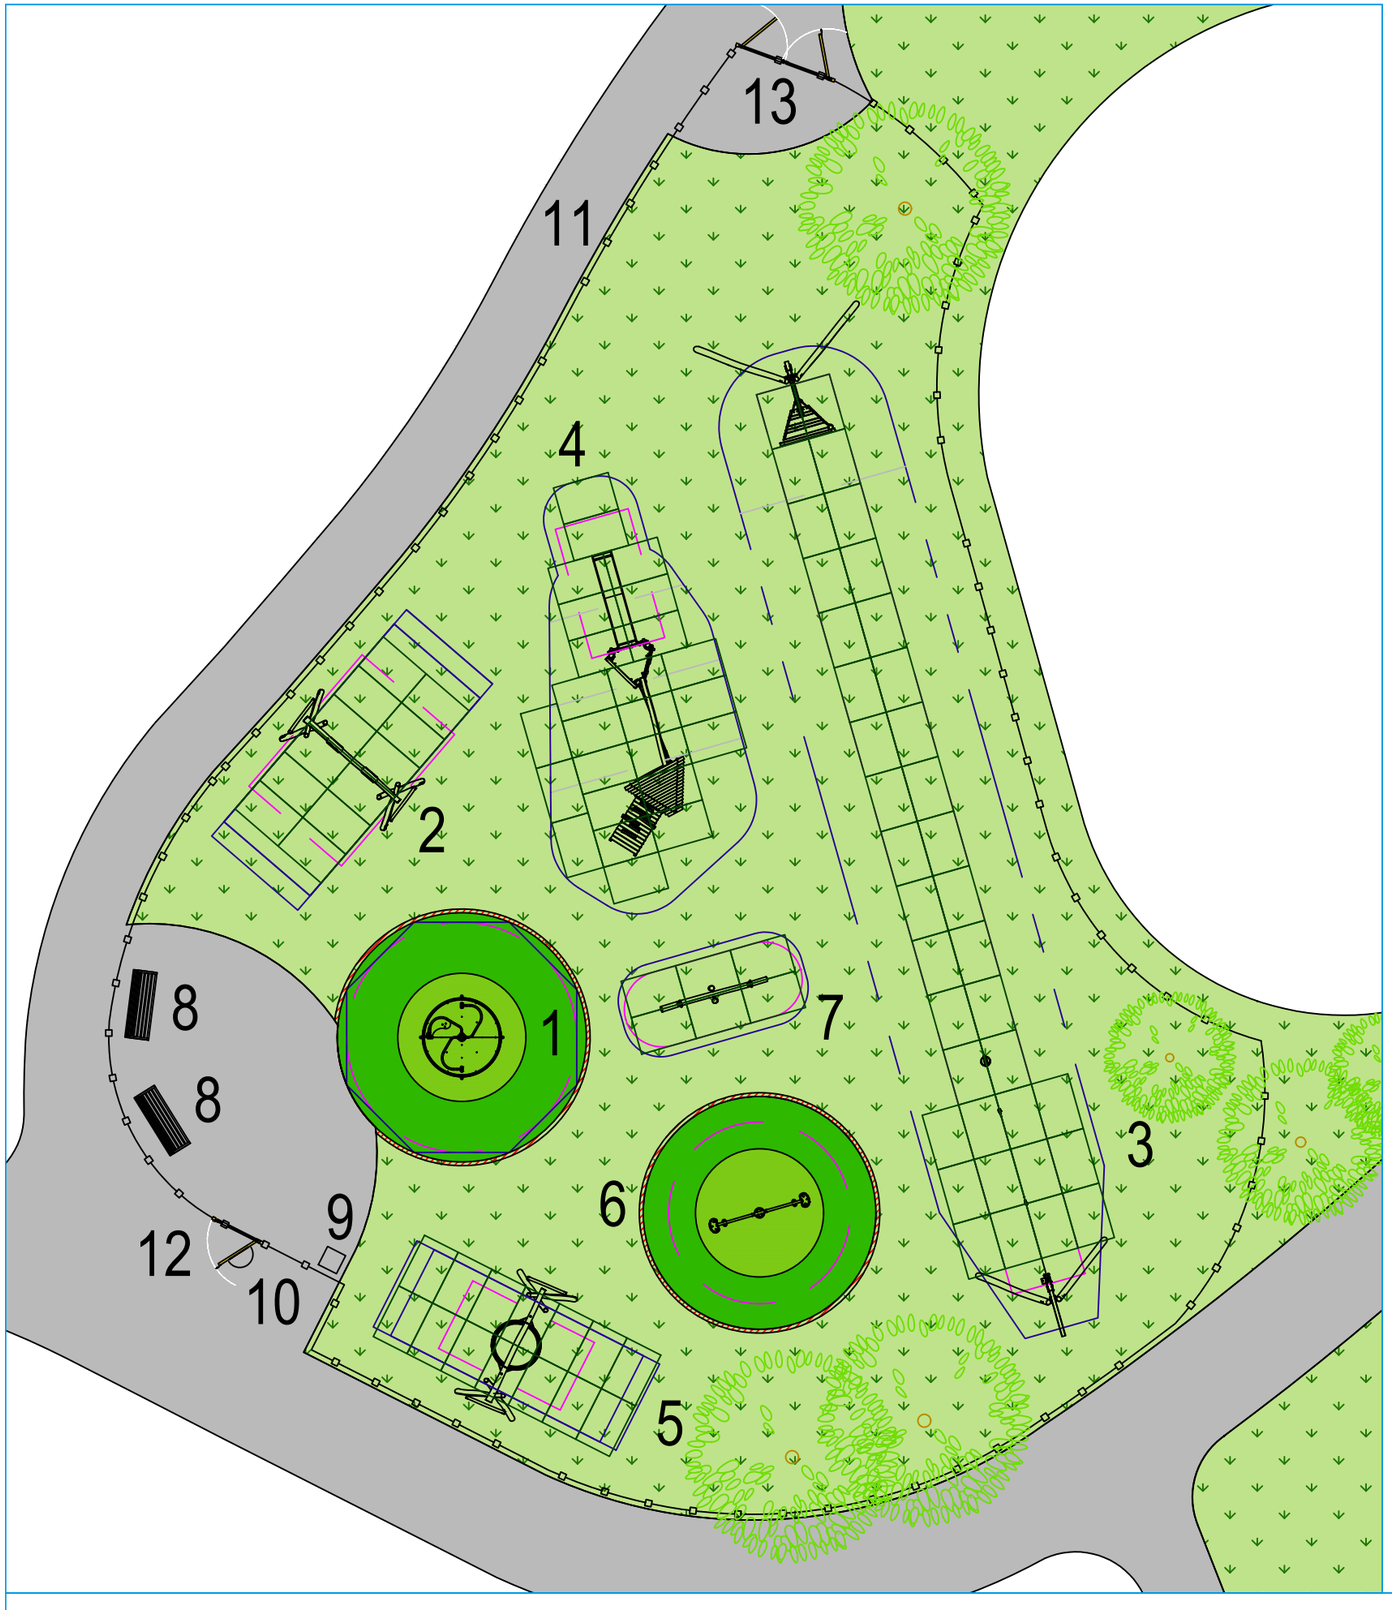

ITEMS LIST

Play Equipment

1. Wheelchair Accessible Roundabout* Ref: J2409A
2. Origin Flat Seat Swing Ref: J490A
3. Origin Cableway for Level Ground Ref: J518A
4. Origin Combi 3 Ref: J4932A
5. Origin Pod Swing Ref: J491A
6. Hip Hop Ref: J2410A
7. Origin Seesaw Ref: J4920A

*Includes additional drainage to help reduce standing water under Wheelchair Accessible Roundabout.

Ancillaries

8. 2No. Chaumont Bench Ref: RBA8
9. Broxap Derby Standard Litter Bin 120Ltr Ref: UKBX45G2550
10. A2 Play Area Notice Sign - Gate Fixed Ref: UKA2GS
11. 110Lm Bowtop Fencing 1m High - Black Ref: UKN1002
12. Pedestrian Gate 1m High (Right Hinge) - Yellow Ref: UKN1101
13. Combination Gate 1m High (Left Hinge) - Yellow Ref: UKN1104

Safety Surfacing

Area to be surfaced with 143m² Grassmat.

Area to be surfaced with 68m² Rubber Mulch with Wetpour Wearpads. Critical fall heights as follows:
36m² @ 1.2m & Below
32m² @ 1.3m

Colour Breakdown:
50m² = Green Rubber Mulch
18m² = Light Green Wetpour Wearpads

Groundworks

Rubber Mulch requires full groundworks. This equates to:

- 68m² Excavation into grass up to 200mm deep
- 68m² MOT Type 1 stone 100mm deep
- 38Lm Chase Cut Edging into Grass, including backfill & reinstatement with seed / reuse existing turf

Miscellaneous

- Preliminaries included
- Post Installation Inspection included
- Delivery & Off-loading of partnership & landscaping elements (not included in the Proludic delivery)

Drainage for underneath the J2409A Roundabout has been included, this is to reduce the amount of standing water but does not ensure that standing water will not occur.

Subject to full site survey from a Proludic Representative.

Based on a flat fully established grass site.

Proposed Grassmat Safer surfacing is based on a fully established grass site (including a minimum of 150mm of good quality soil and turf).

Proposed Grassmat will follow the natural contours of the land.

Rubber Mulch price based on a well draining site, any additional drainage required (french drains or soak aways) will be at an additional cost.

Preliminaries have been included within your quotation, these equate to site setup, safety fencing, safety signage, welfare, offloading of equipment, storage & waste removal.

Measurements taken from client drawing Ref: GL2031 07A Play Proposals.
Measurements correct at time of CAD drawing.

Topsoil & Turf/Seed to be done by others (watering is the responsibility of others and has not been costed for).

All pathways, furniture, planting, mounding and any other soft landscaping works not mentioned above are to be done by others.


Fencing will be made up from standard straight lengths and installed faceted. If rounded fencing is required this will incur additional costs.

Some images shown are for illustrative purposes only. The quote and items list will show the exact equipment used.

SURFACING DETAIL

Not to Scale

CHASE CUT INTO GRASS & PCC EDGE - NEW SUBBASE - SURFACE LEVEL

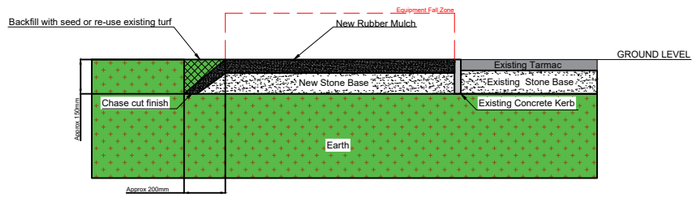

PRODUCT KEY

- Rubber Mulch
- Wetpour Wearpad
- Chase Cut Edge
- Grassmat
- Grass (By Others)
- Pathway (By Others)
- Bowtop Fencing
- Trees (By Others)
- Free Fall
- Free Space

Marshall Road (LEAP) - Devizes

Lindon Homes Western

DATE: 20/07/2023 REF: 2307.39229(MarshallRoad_LEAP_LindenHomes)

REV: - DB: ZR CB: JPS SCALE: NTS @ A3

Proludic® Designer of play and sports areas