0 1 2 5 10m

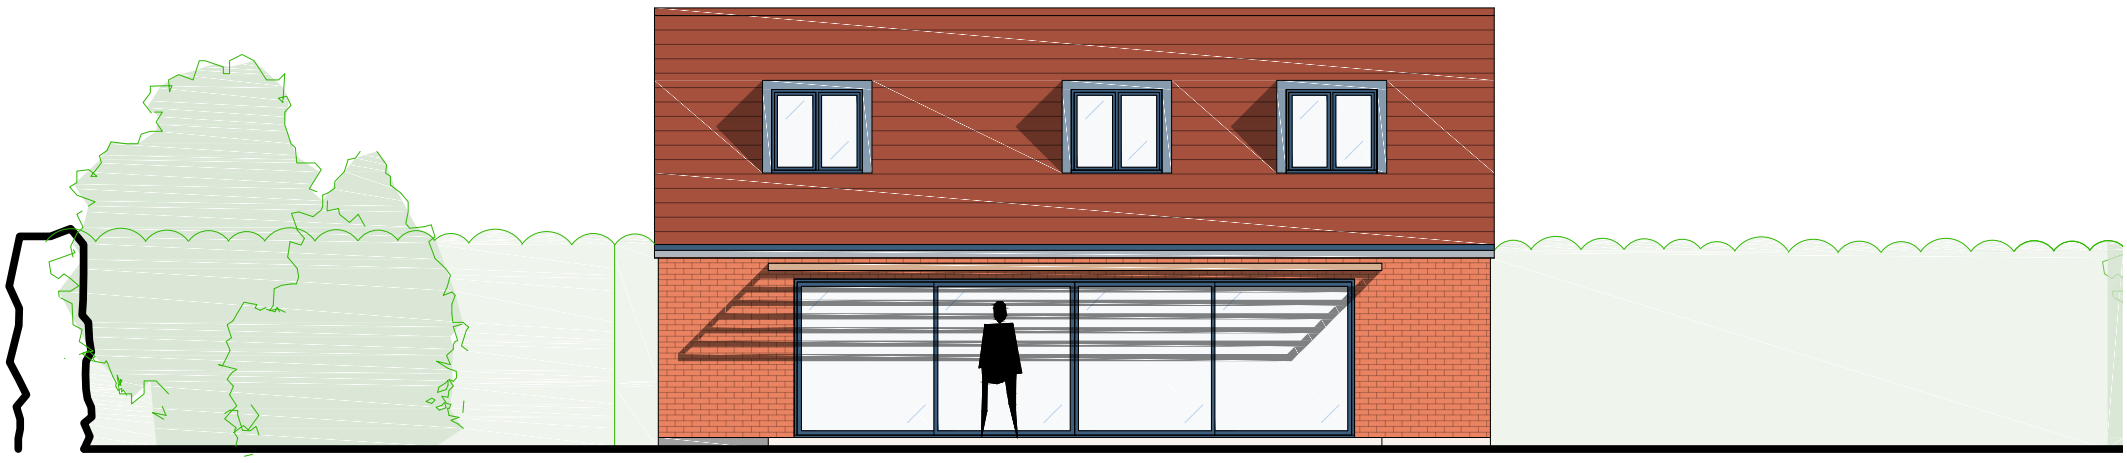

South-East Elevation

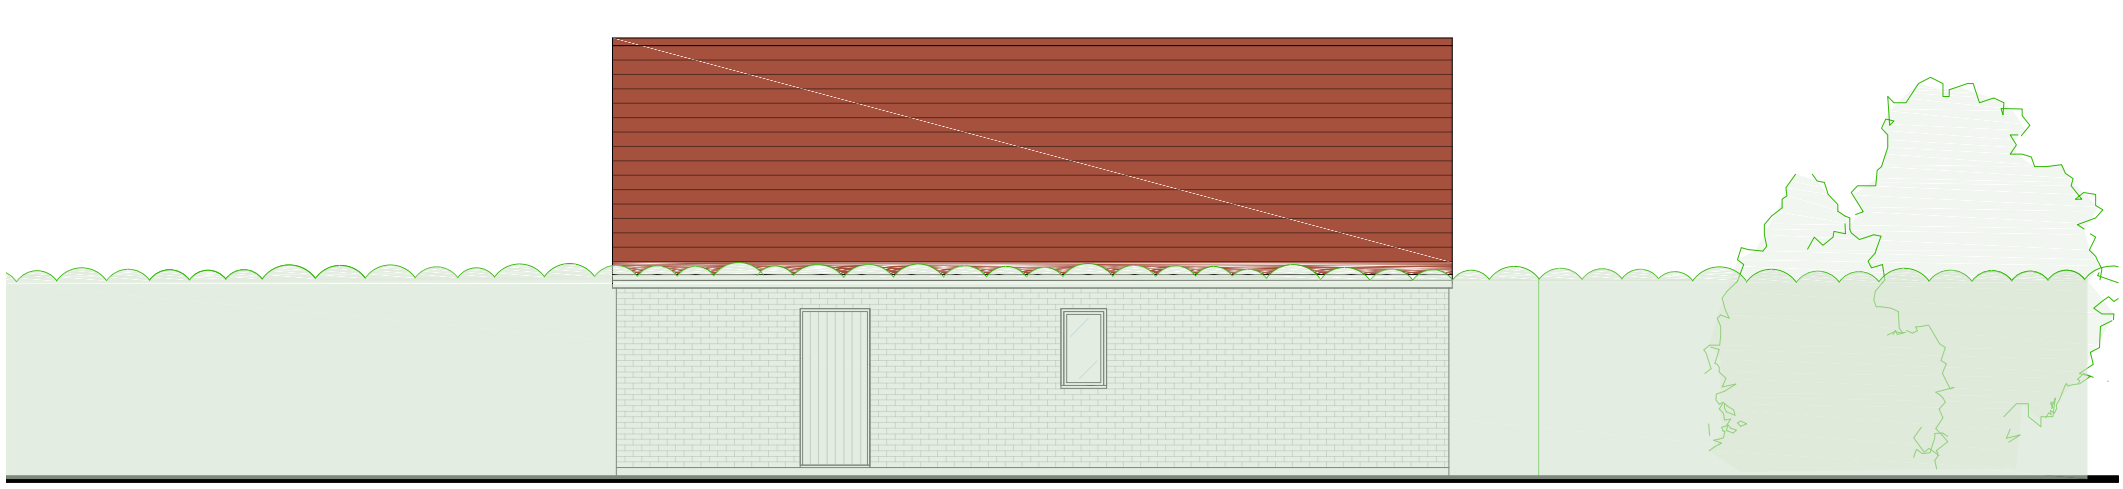

North-West Elevation

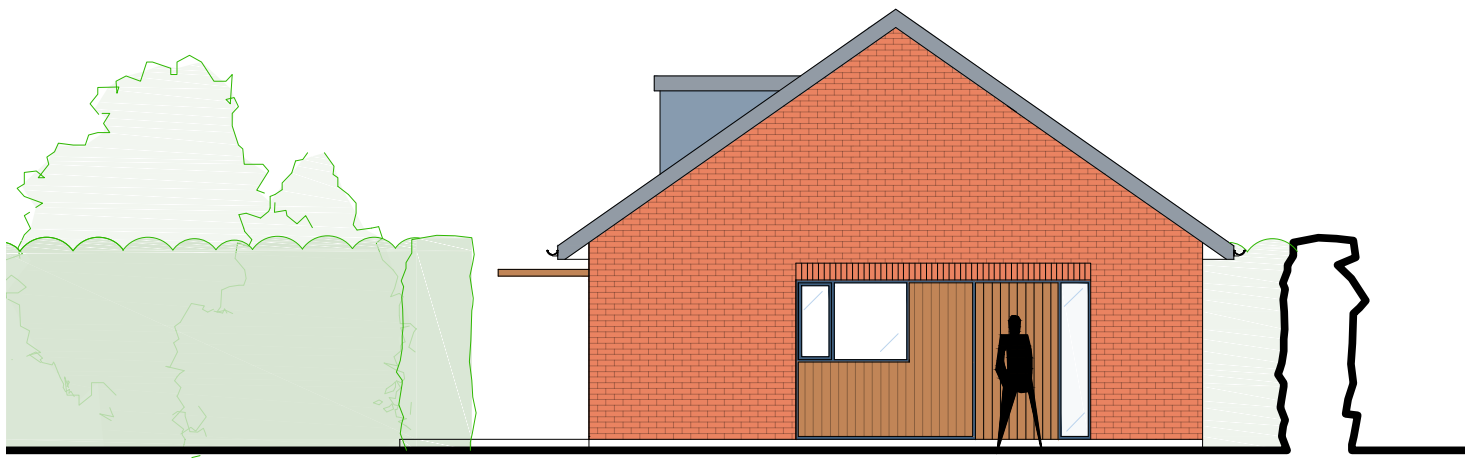

North-East Elevation

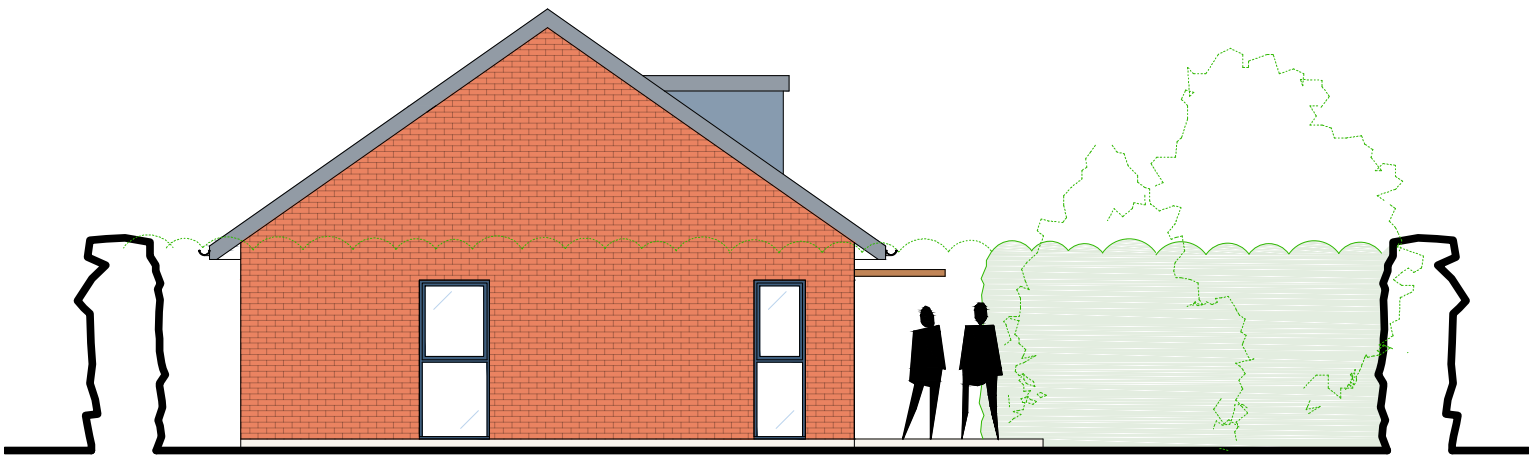

South-West Elevation

A- 18.01.2024- Removed gable window

Contractors must check all dimensions on site.
Only figured dimensions are to be worked from.
Discrepancies must be reported to the Architect before proceeding.
THIS DRAWING IS COPYRIGHT©

Client -
Mr P Huntley & Mr G Potter

Project -
Proposed Works at Land North Of Rosebank, Small Street, Chirton, SN103QR

Drawing -
Proposed Elevations

Date -	By -	Scale -	REV -
13.11.2023	NK	1:100 @A3	A
Job No -	CHKD -	Drawing No -	
2311	CL	PL-201	

The Studio
105 Southbroom Road
Devizes
Wiltshire
SN10 1LY
tel: 01380 722 204
mob:07733 885 770
www.dra-architects.co.uk

DRA ARCHITECTS

Planning