
Wiltshire Council

Chippenham Parsonage Way Depot
Location Plan
Scale 1:1250@A4

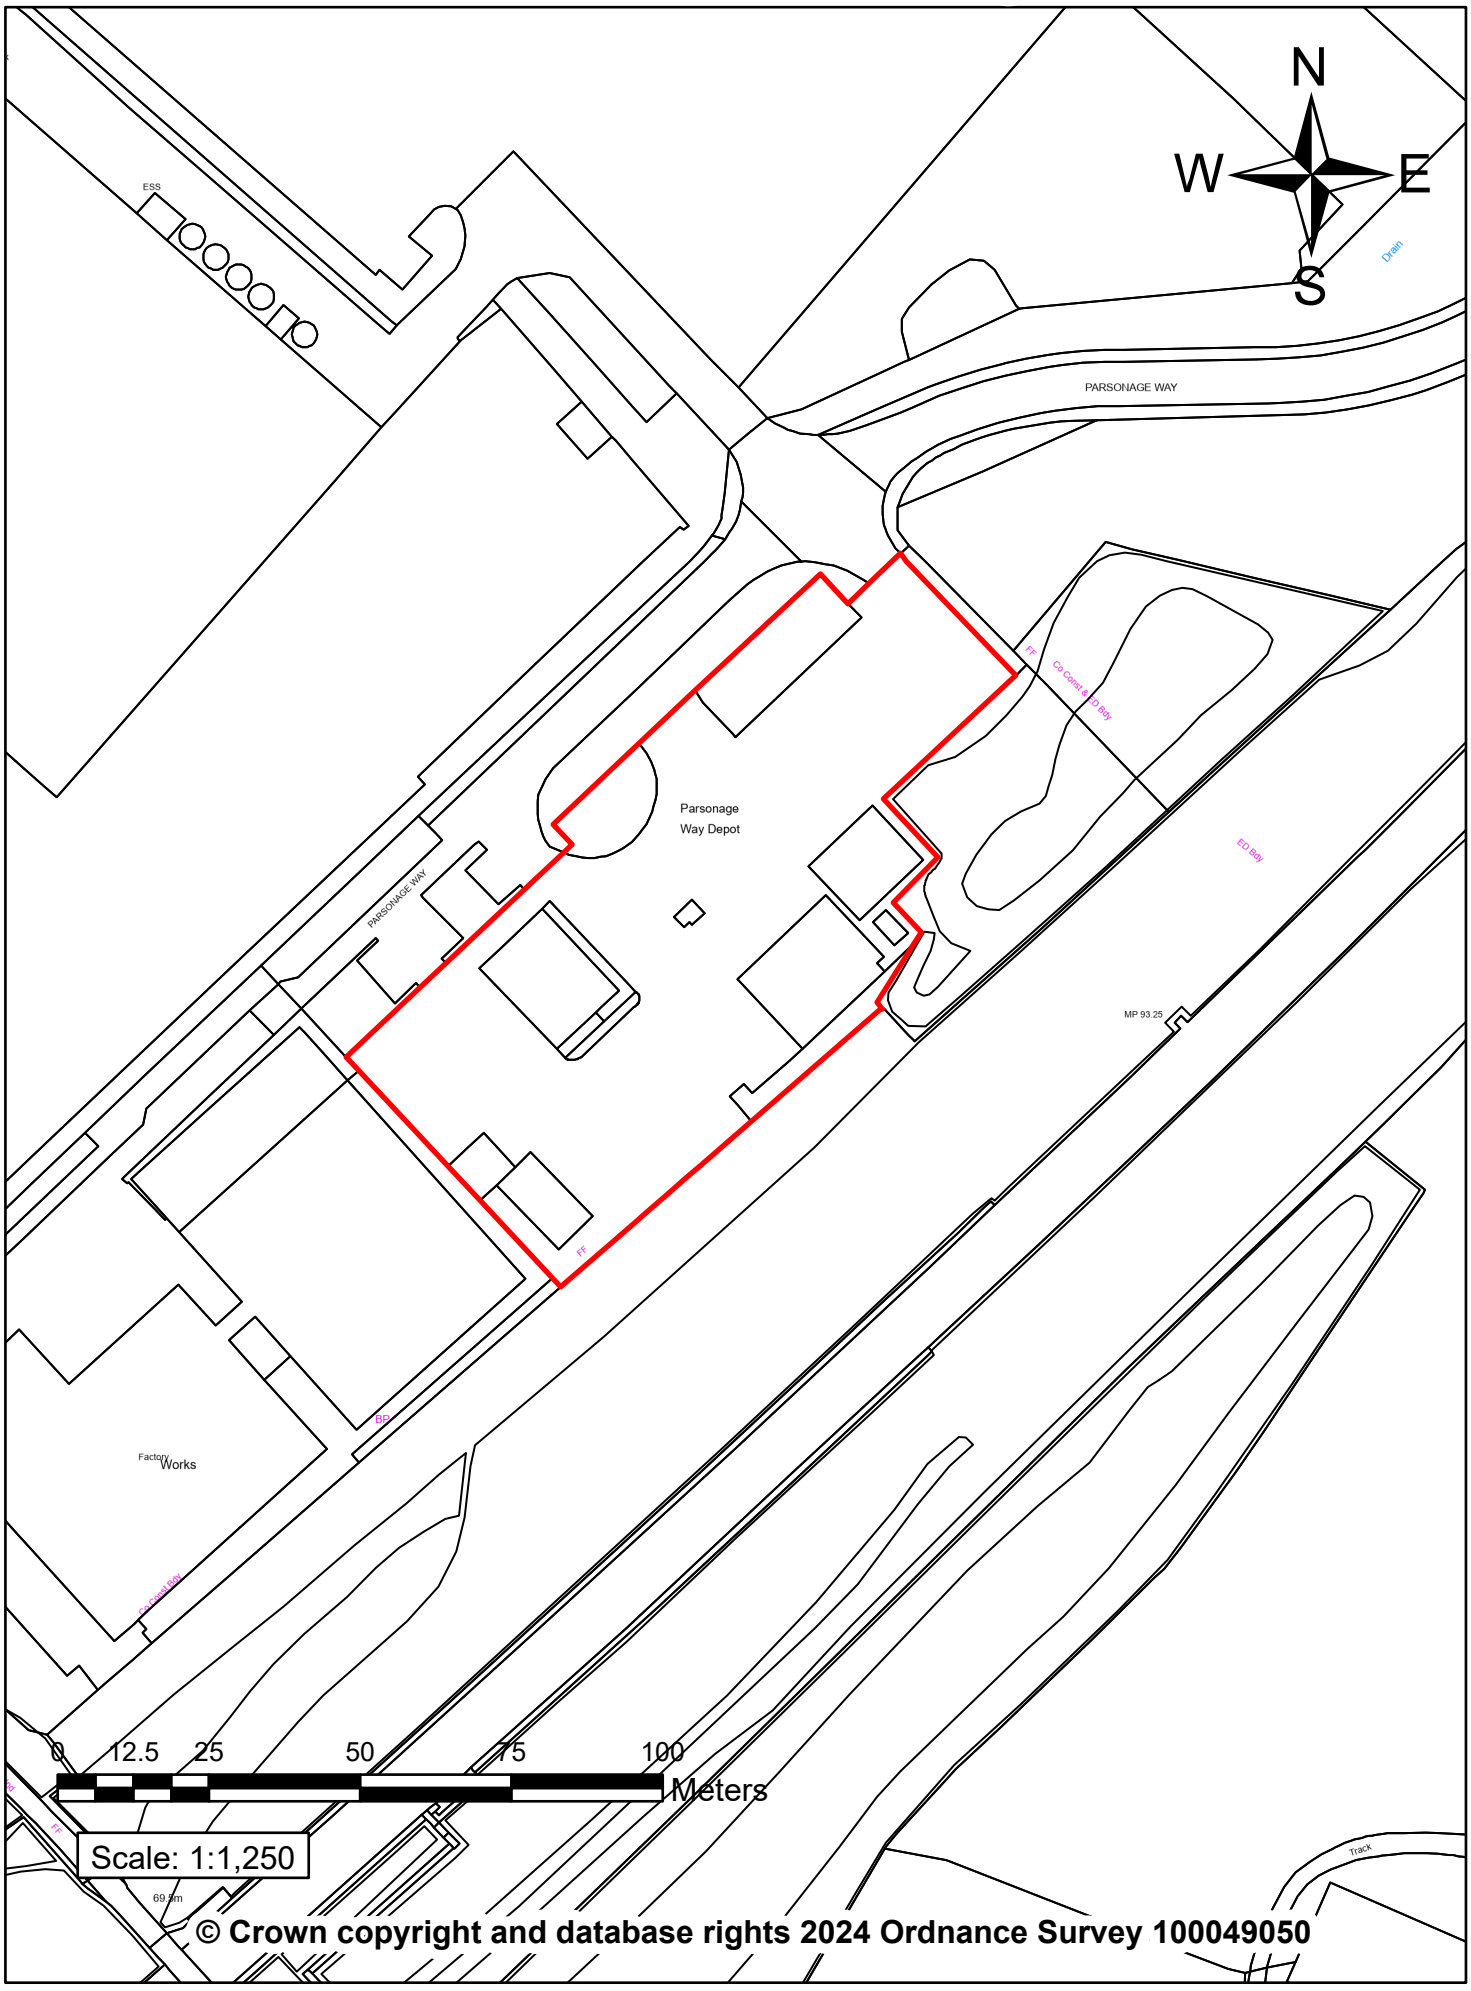

© Crown copyright and database rights 2024 Ordnance Survey 100049050