




PROPOSED EAST ELEVATION

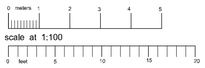

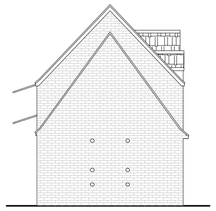


SOUTH ELEVATION

(UNCHANGED)

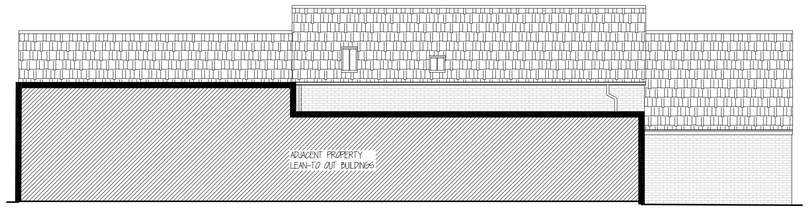


WEST ELEVATION

(UNCHANGED)

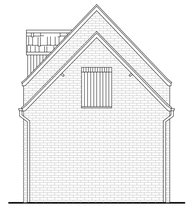


NORTH ELEVATION

(UNCHANGED)

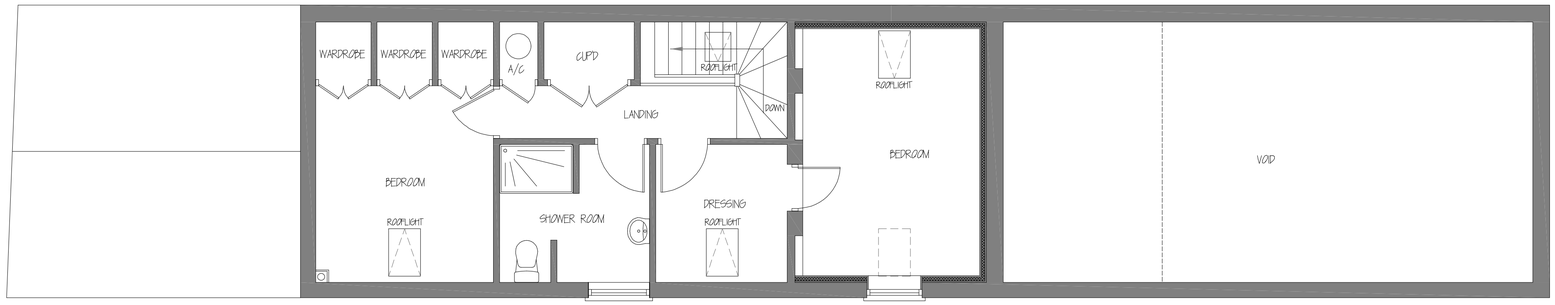



PROPOSED FIRST FLOOR PLAN

(UNCHANGED)

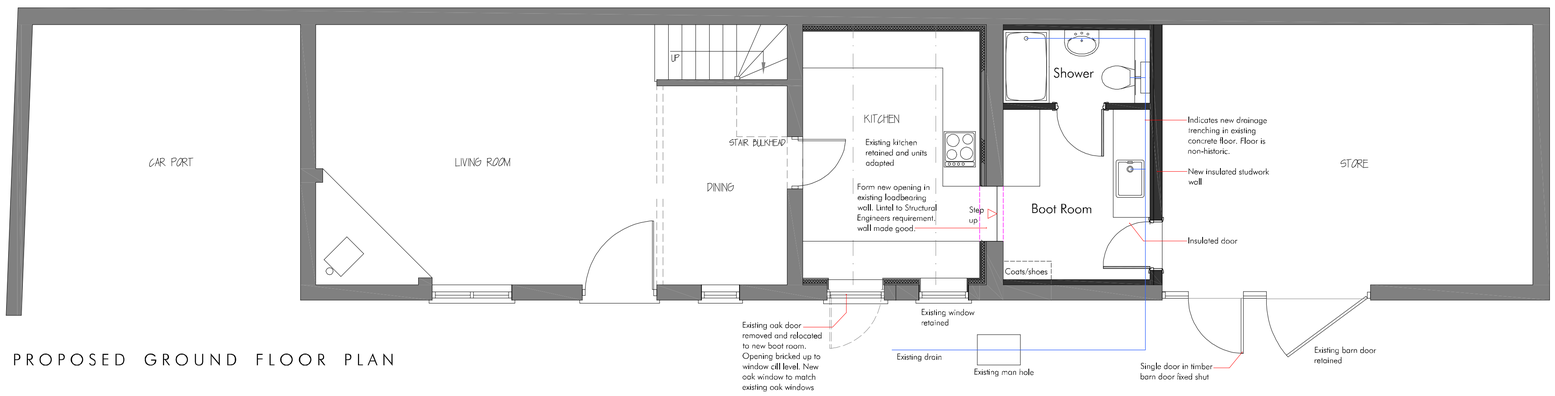


PROPOSED GROUND FLOOR PLAN

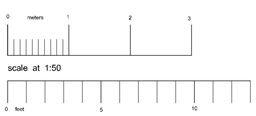


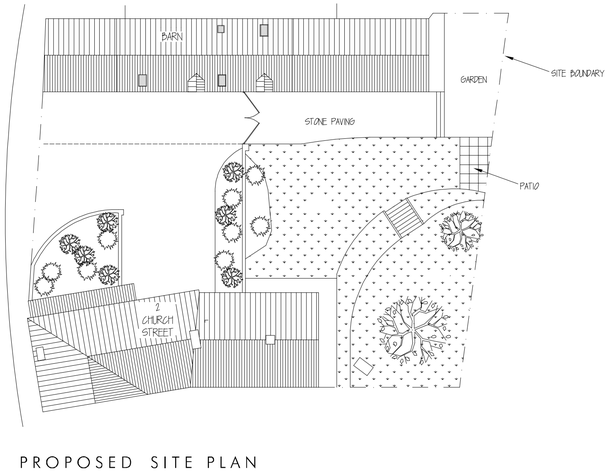

PROPOSED SITE PLAN

(UNCHANGED)

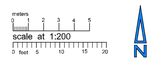

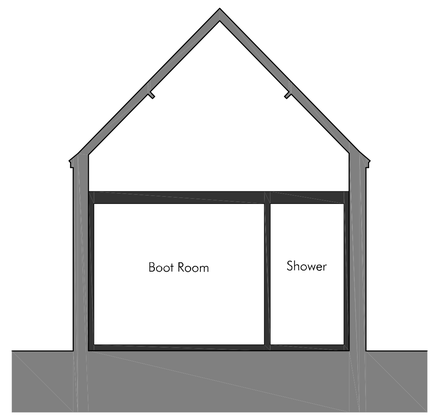

PROPOSED SECTION

PRELIMINARY DRAWING

Mr. and Mrs. J Pearce	
The Barn, 2 Church Street, Market Lavington, Wiltshire	
13-03-2022	1:50, 1:100 and 1:200 @A1
House as proposed	
2CS-P1 Rev B	