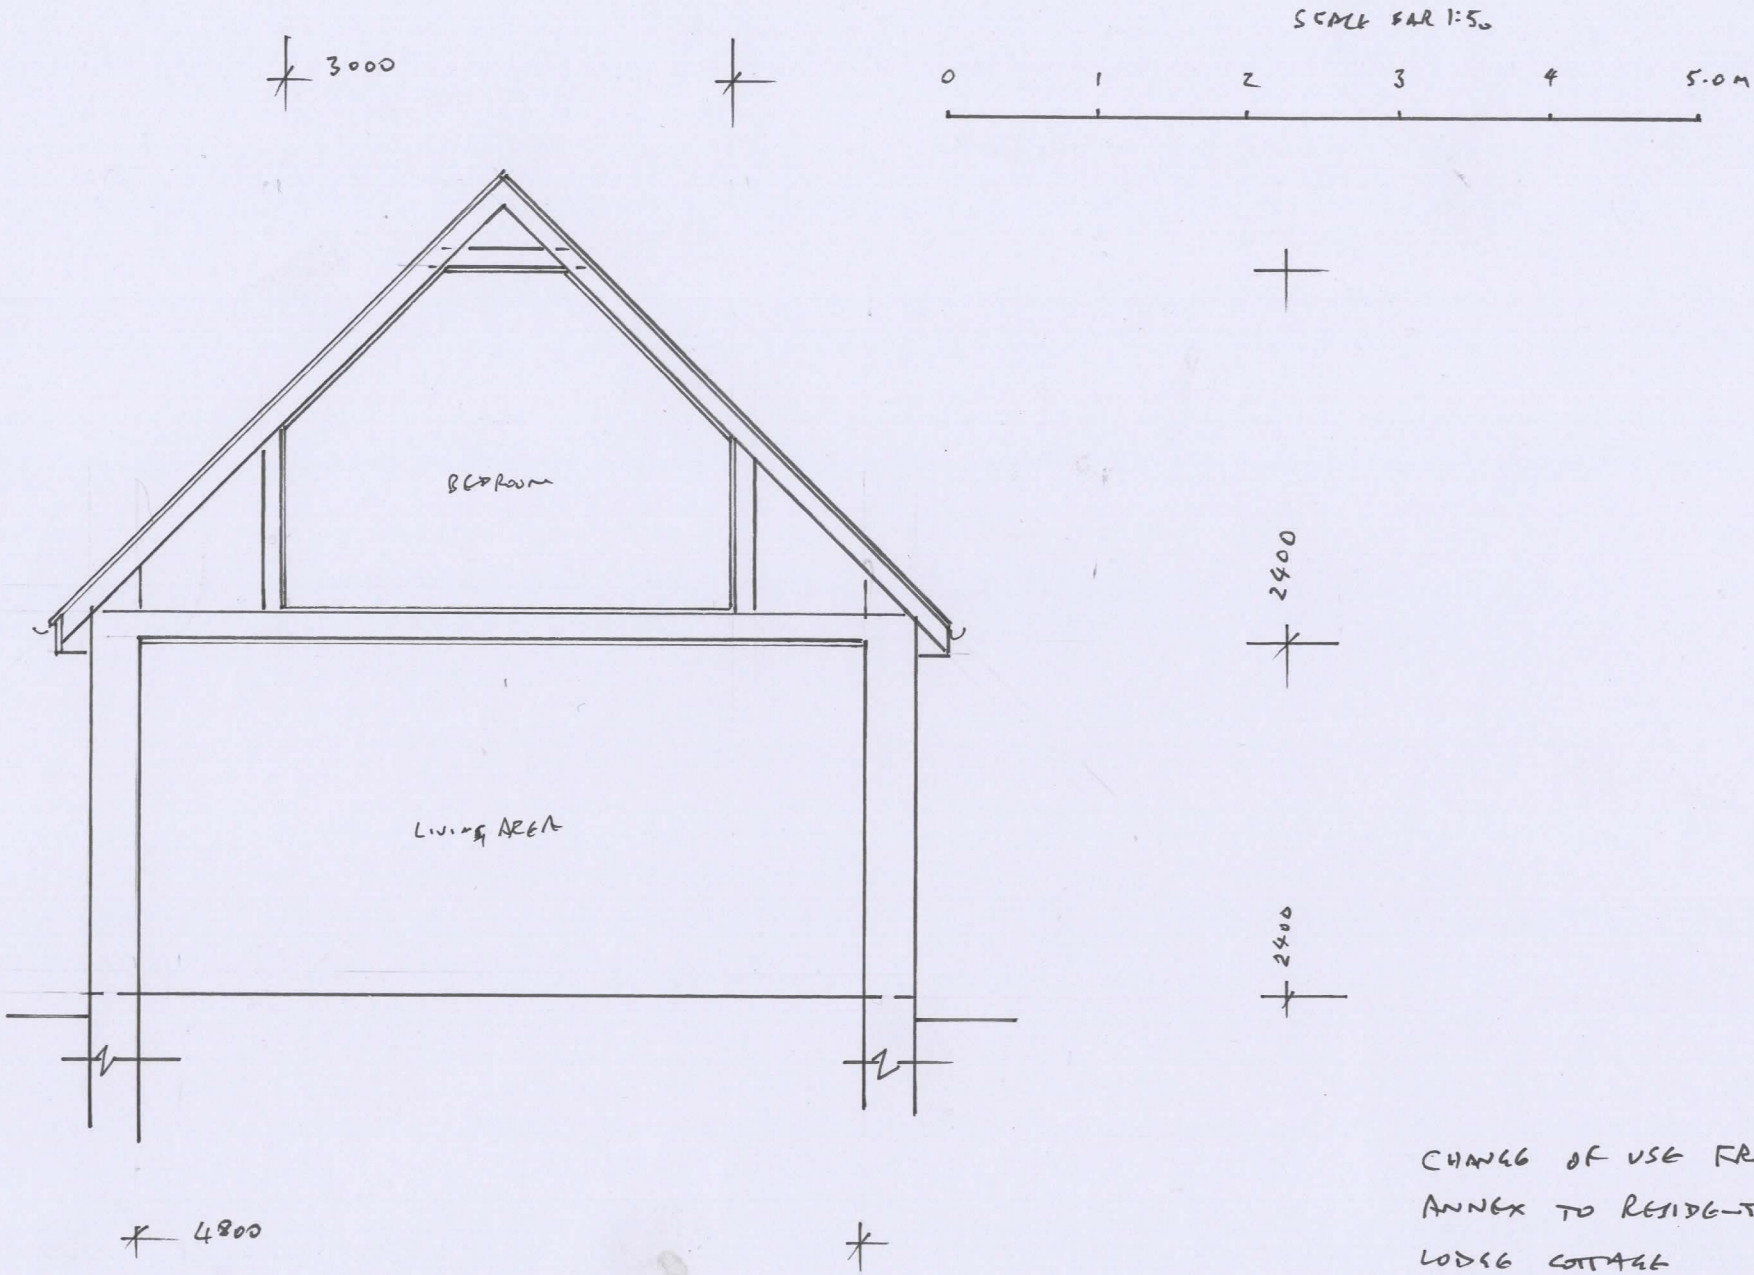

CHANGE OF USE FROM ANNEX TO RESIDENTIAL
LODGE COTTAGE
MARLBOROUGH SN8 3HN

EXISTING CROSS SECTION 1:50

23/088 (ii)