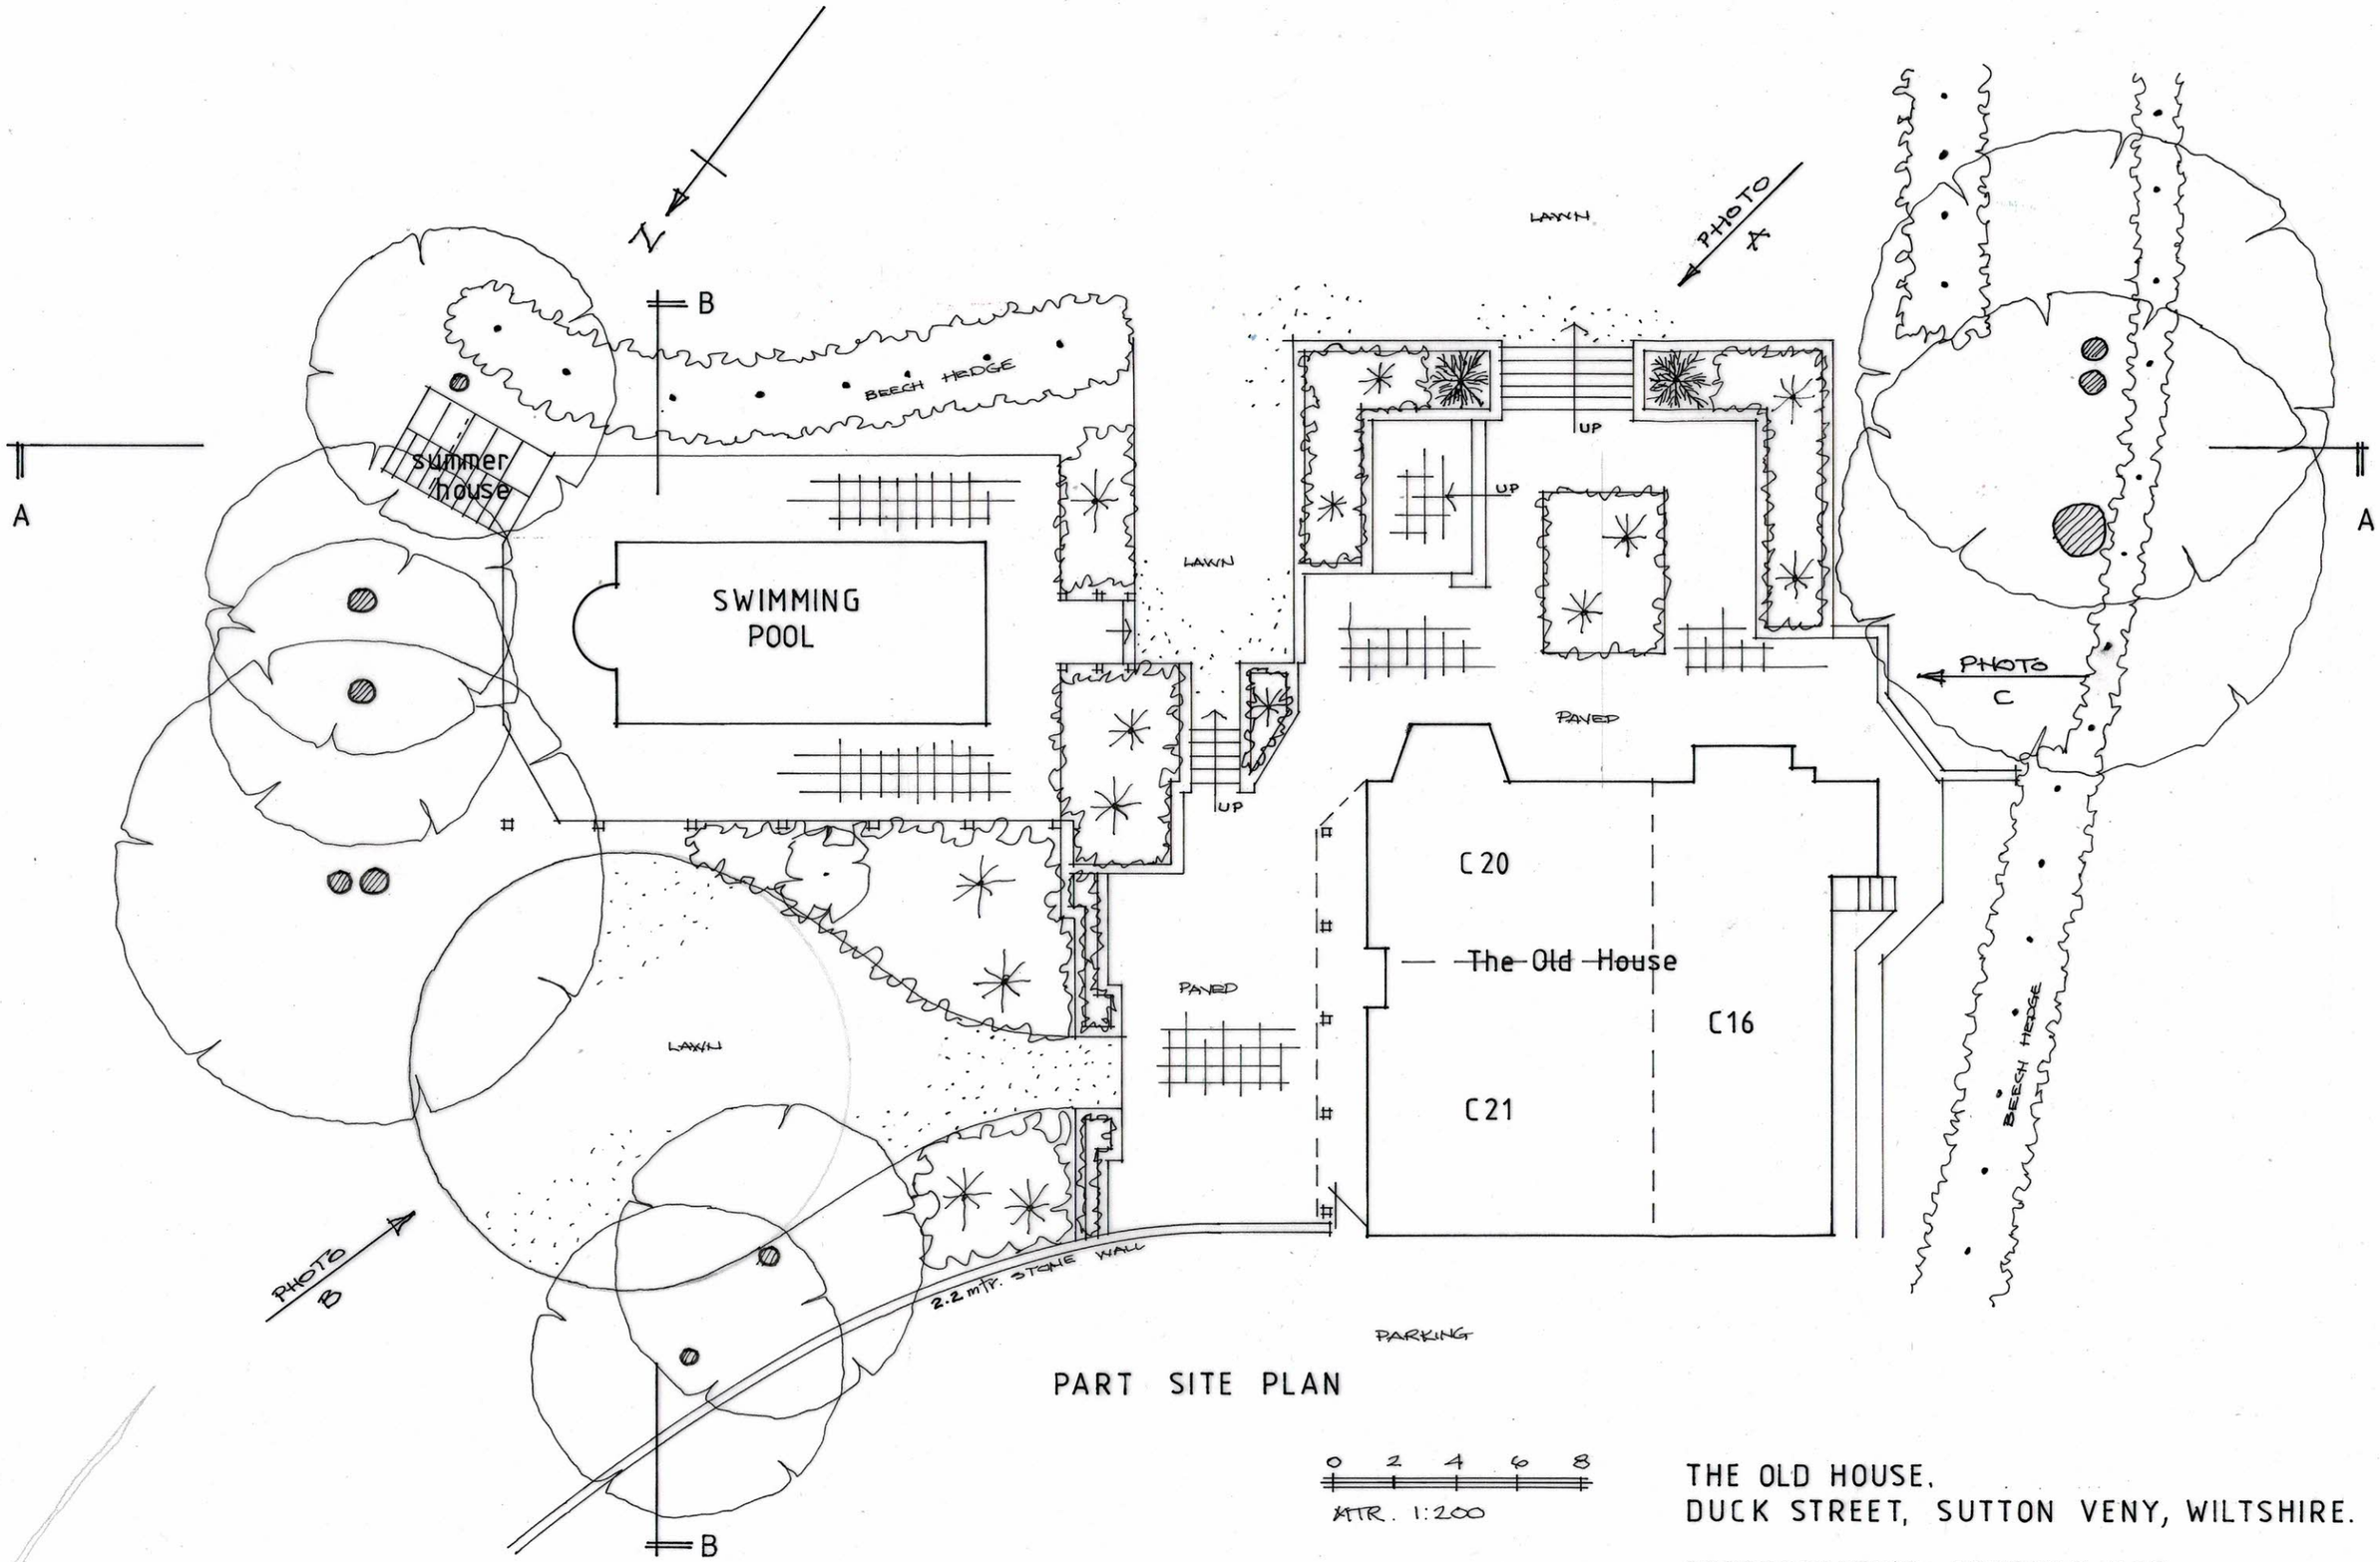

PART SITE PLAN

0 2 4 6 8

METR. 1:200

DEC. 2023 1:200

THE OLD HOUSE.
DUCK STREET, SUTTON VENY, WILTSHIRE.

RETROSPECTIVE CONSENT FOR
OUTDOOR SWIMMING POOL