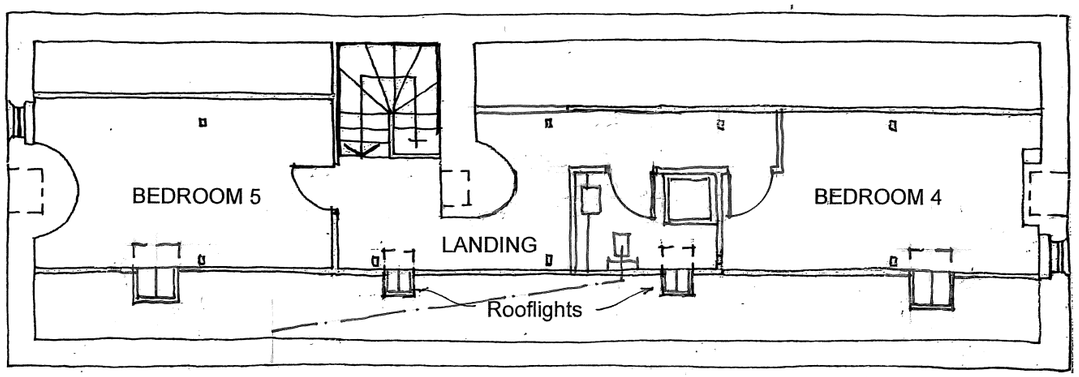

SECOND FLOOR PLAN

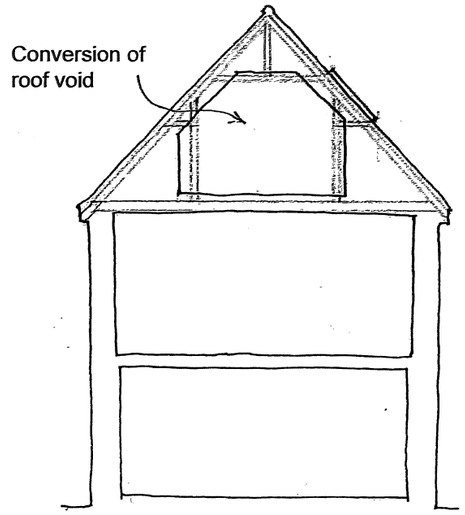

SECTION

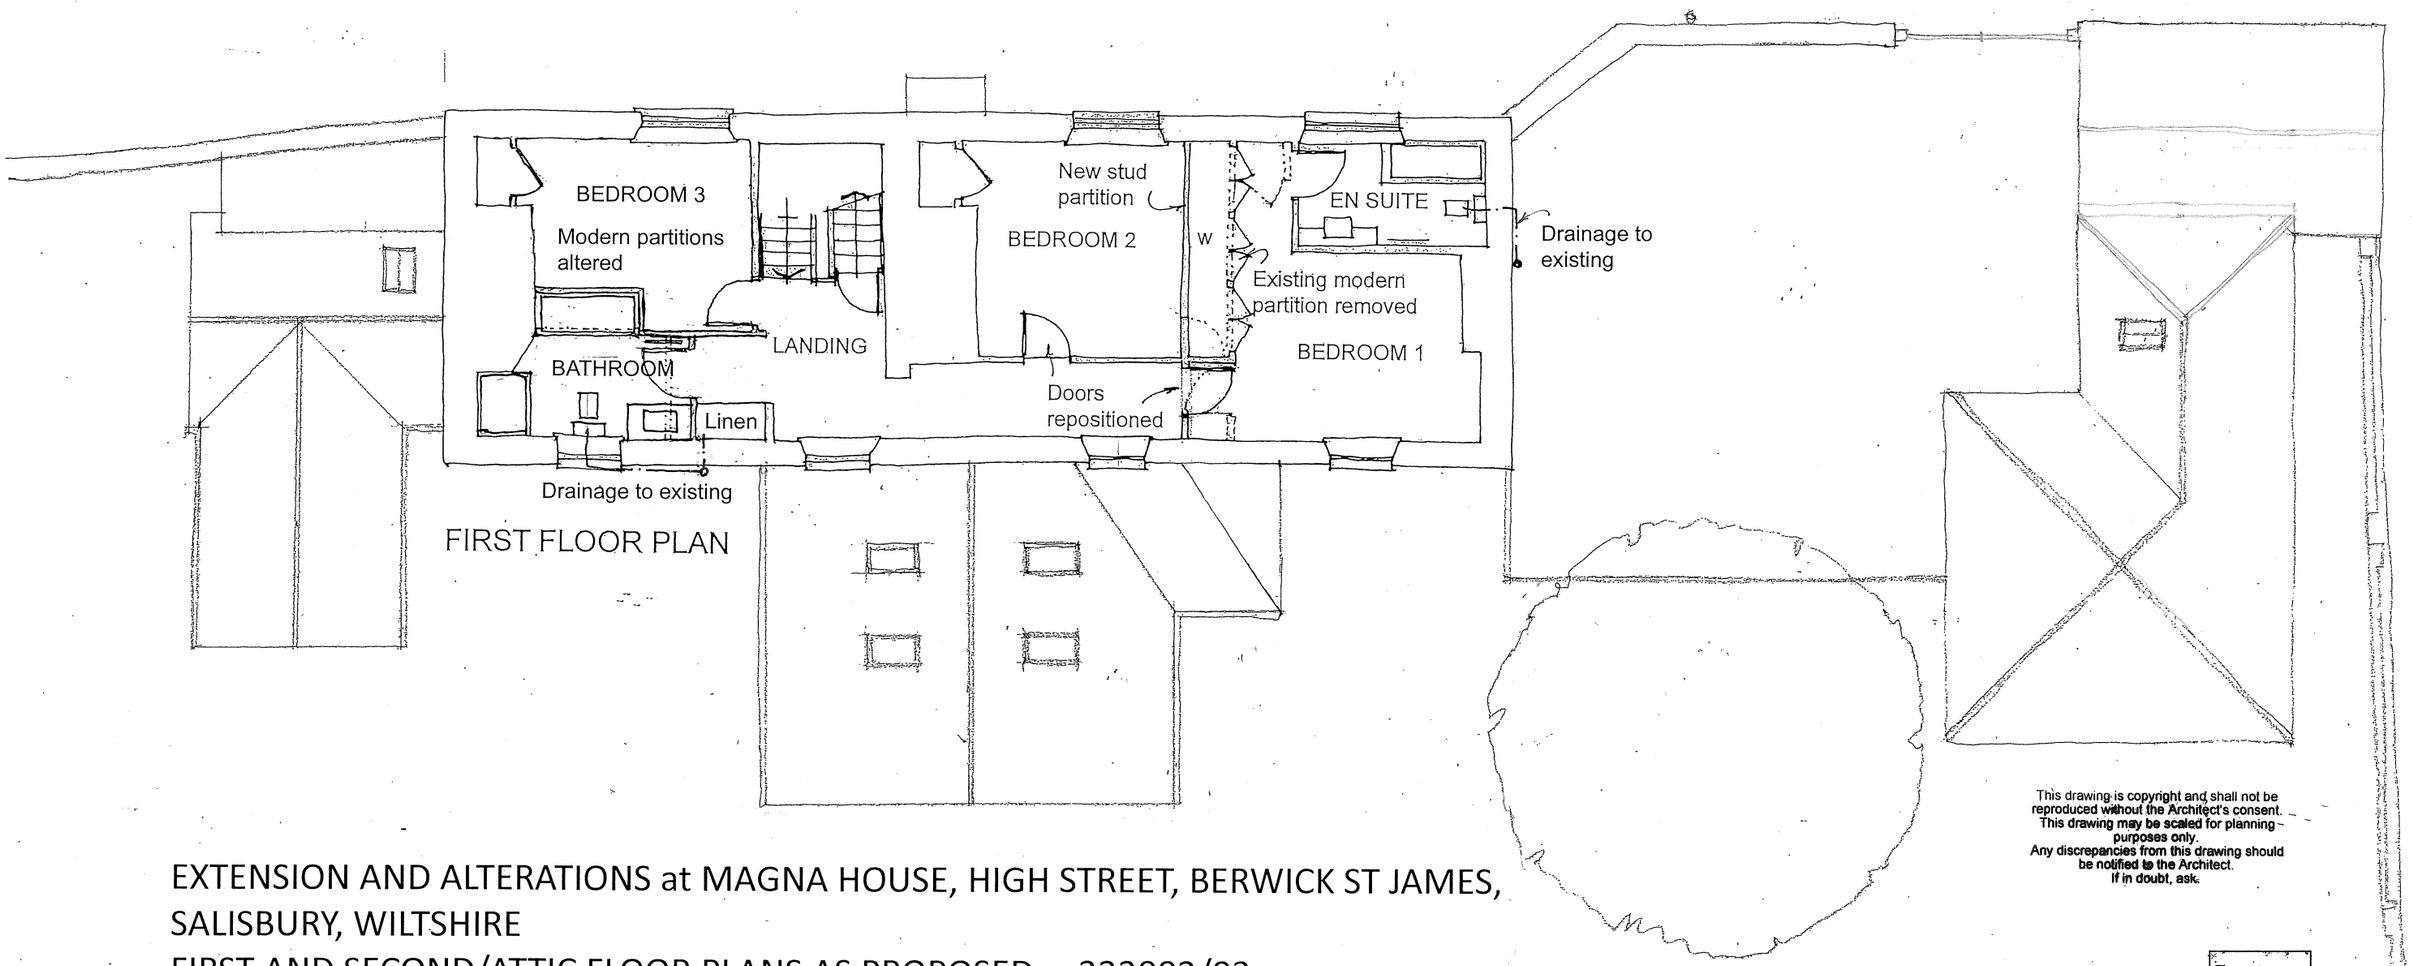

FIRST FLOOR PLAN

This drawing is copyright and shall not be reproduced without the Architect's consent.
This drawing may be scaled for planning purposes only.
Any discrepancies from this drawing should be notified to the Architect.
If in doubt, ask.

EXTENSION AND ALTERATIONS at MAGNA HOUSE, HIGH STREET, BERWICK ST JAMES, SALISBURY, WILTSHIRE

FIRST AND SECOND/ATTIC FLOOR PLANS AS PROPOSED 222002/03C Scale as noted at A3

Rev A - Reduced ancillary building
Rev B - Amended in response to Officer comments
Rev C - Rear elevation dormers omitted

0 5m
1:100 at A3

www.bta-architects.co.uk
bta architects