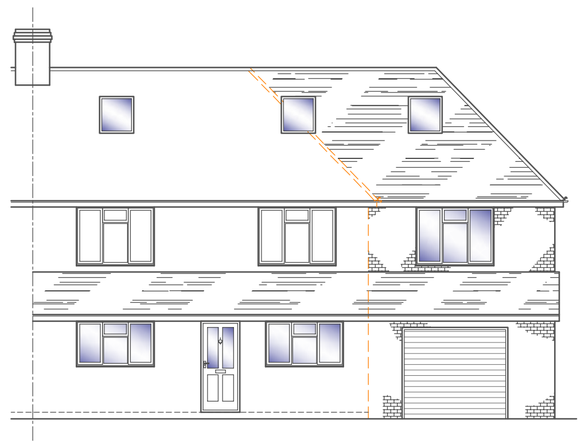

NORTHERN ELEVATION
Scale 1:50

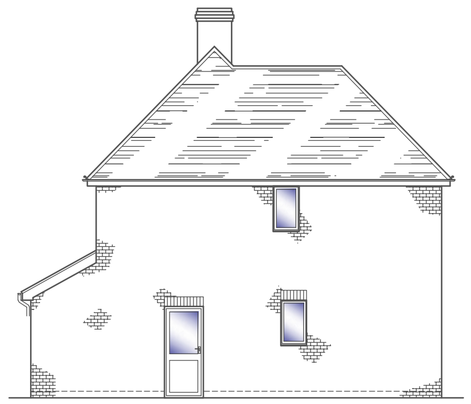

WESTERN ELEVATION
Scale 1:50

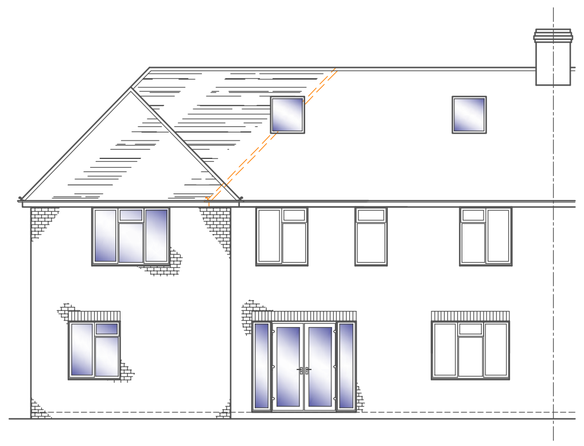

SOUTHERN ELEVATION
Scale 1:50

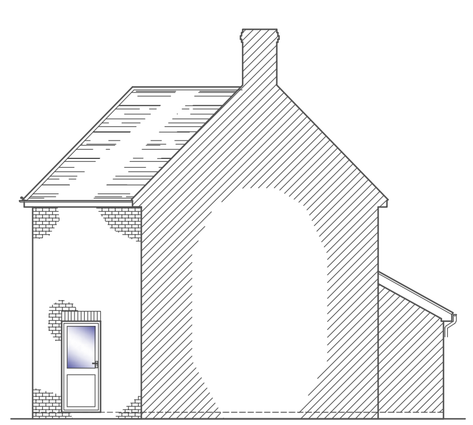

EASTERN ELEVATION
Scale 1:50

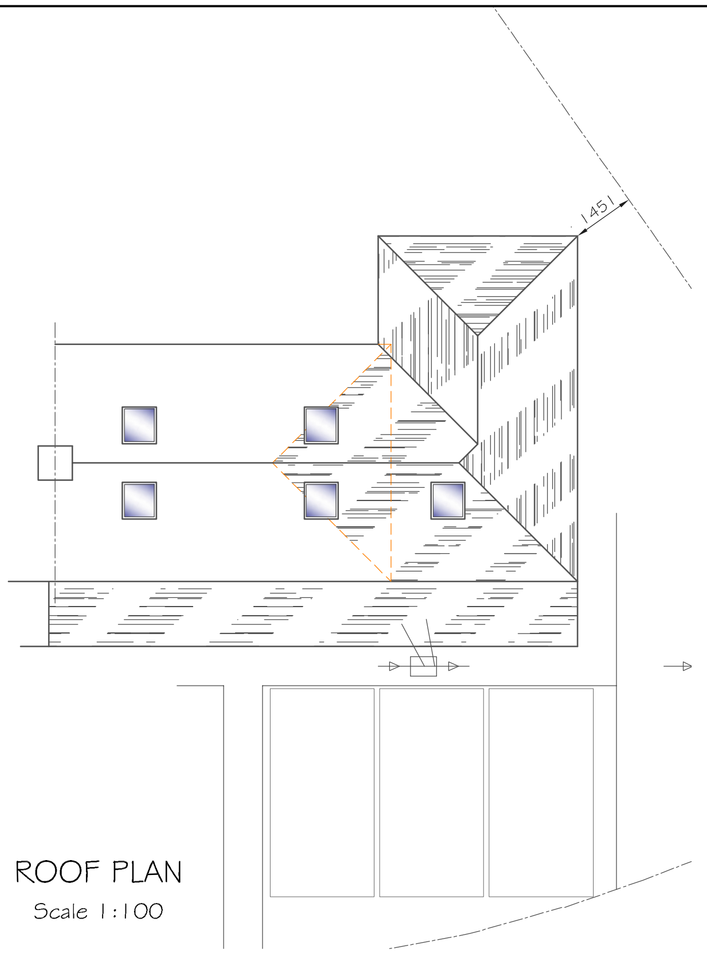

ROOF PLAN
Scale 1:100

FD 60	1 Hour Fire Doors to risk
FD 30	1/2 Hour Fire Doors to risk
SD	Mains Smoke detector interlinked c/w battery backup
HD	Heat detector
CM	Carbon Monoxide detector
	Extract Fan 15min over-run
	Extract Fan 60l/sec (kitchen)

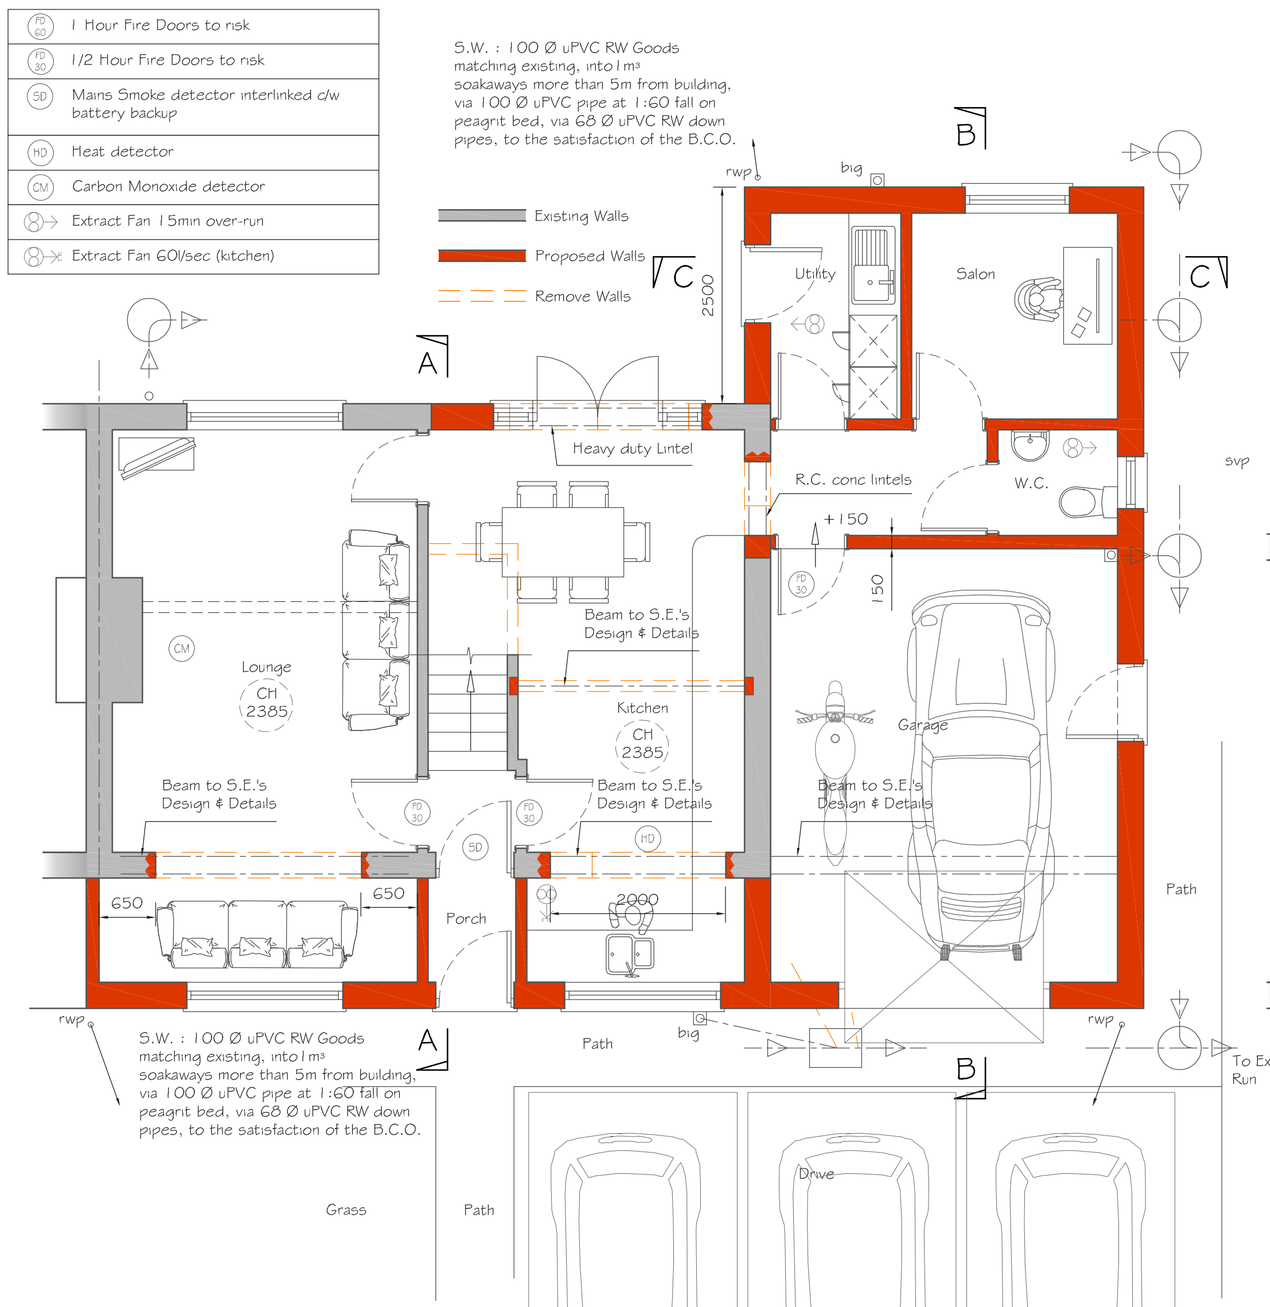

GROUND FLOOR PLAN
Scale 1:50

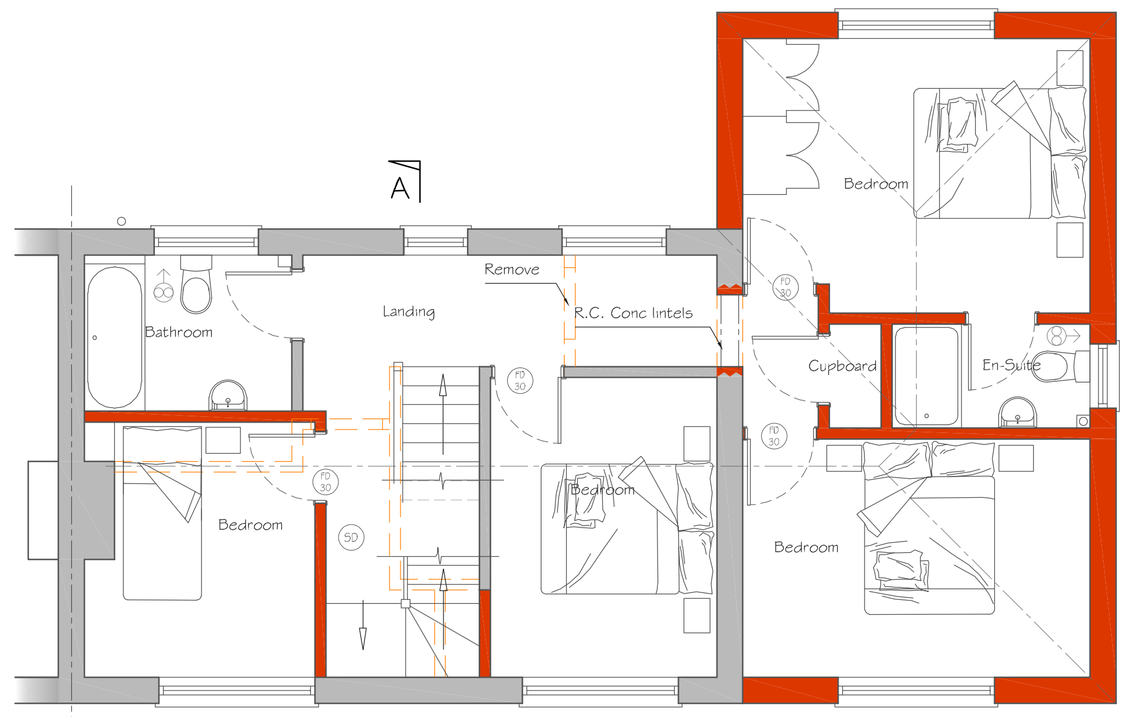

FIRST FLOOR PLAN
Scale 1:50

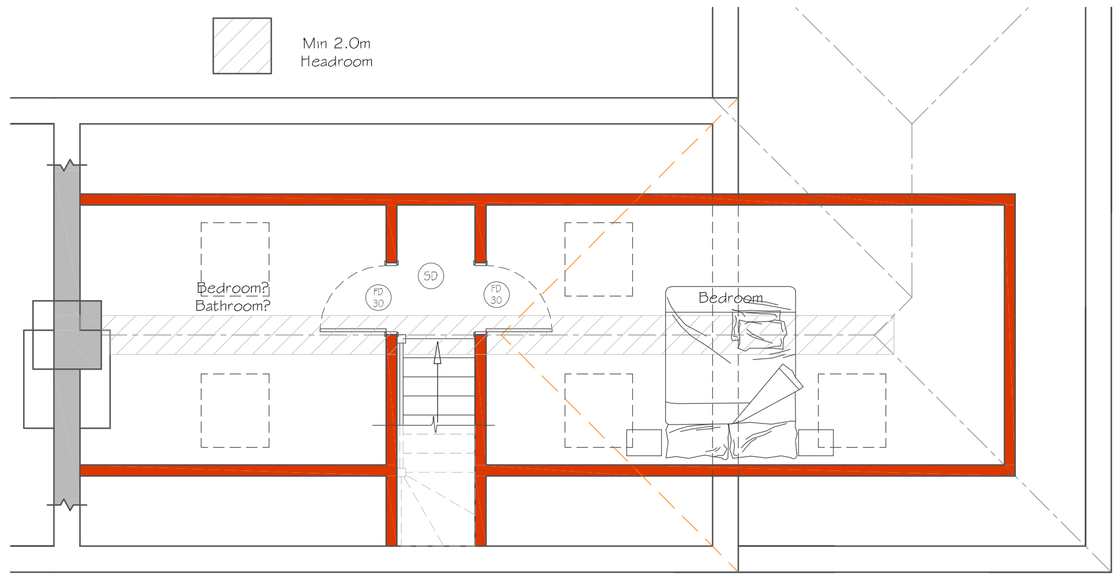

SECOND FLOOR PLAN
Scale 1:50

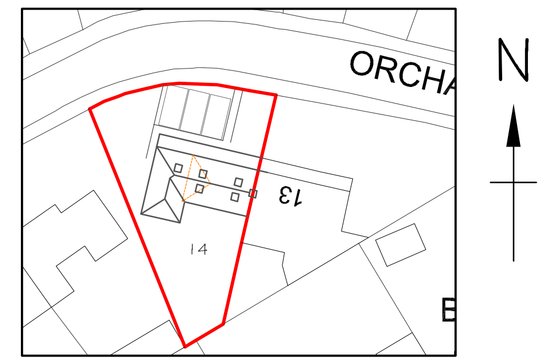

BLOCK PLAN
Scale 1:500

1:50 [m] 0 0.5 1.0 1.5 2.0 2.5
1:100 [m] 0 1 2 3 4 5
1:500 [m] 0 5 10 15 20 25
1:1250 [m] 0 20 40 60
1:2500 [m] 0 50 100

Alex Dawson
www.addraughting.co.uk
alex@addraughting.co.uk
01672 511412
07791 341698

59 Barrow Close
Marlborough
Wiltshire
SN8 2BE

AD DRAUGHTING
ARCHITECTURAL SERVICES

Client
MR & MRS HOWARTH

Job Title
EXTENSION AT:
14 ORCHARD ROAD,
MARLBOROUGH,
WILTSHIRE,
SN8 4AU.

Drawing Title
PROPOSED ELEVATIONS AND PLANS

Scale AS SHOWN

Date 18/01/2024 Drawn AD

Drawing No. 1393-02 Rev B

841 x 594 A1