THIS DRAWING IS COPYRIGHT
Contractor must take site sizes

Any discrepencies between the drawing and site conditions should be reported to the Principal Designer

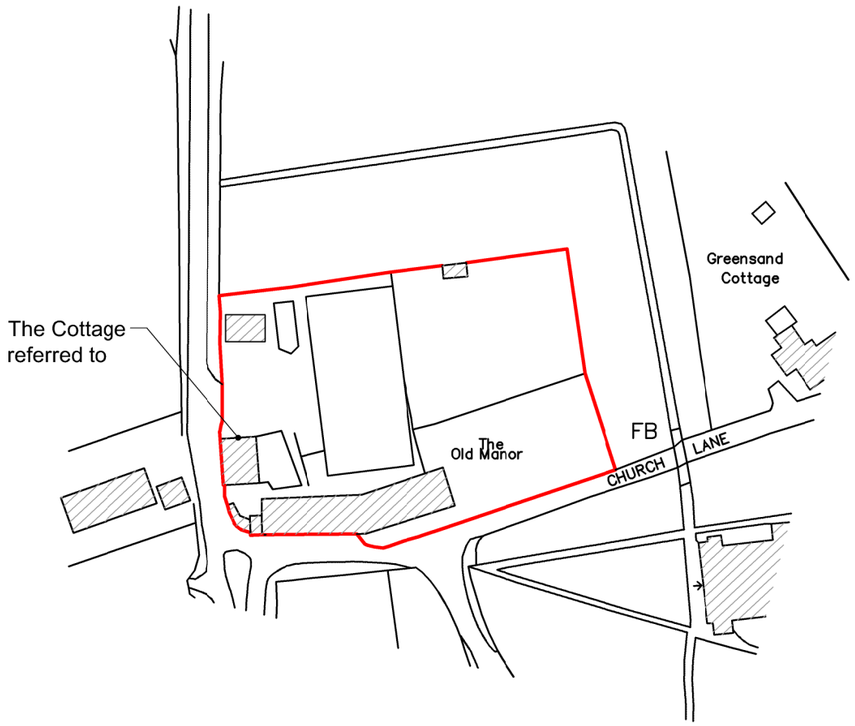

COPIED UNDER LICENCE No: ES100019931

LOCATION PLAN
Scale 1:1250

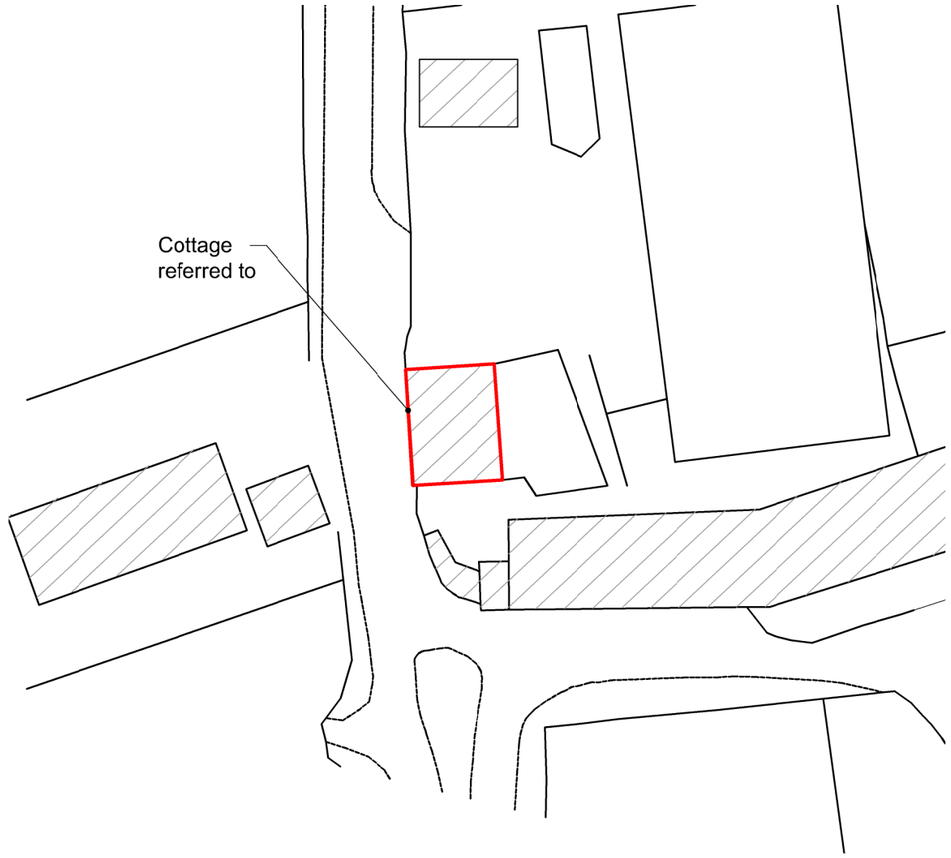

BLOCK PLAN
Scale 1:500

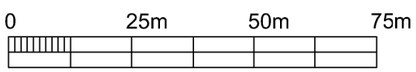

Scale bar (1:1250)

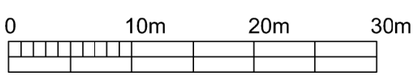

Scale bar (1:500)

Client: MR T O'BRIEN THE OLD MANOR, WEST LAVINGTON, DEVIZES, WILTS, SN10 4LT	Drawing: LOCATION & BLOCK PLANS		
Project: OLD MANOR COTTAGE ROOF COVERING WORKS	Drawn: JG	Date: 13/02/2024	Scale: VARIOUS @ A3
	Drawing number: **4191-01**		Rev.

DOLMAN
ARCHITECTURAL DESIGNERS BUILDING SURVEYORS
COST CONSULTANTS CDM PRINCIPAL DESIGNERS
Sussex House
Bath Road
Devizes
Wiltshire SN10 2AF
Tel: 01380 729456
Web: www.dolmansurveyors.co.uk
Email: info@dolmansurveyors.co.uk