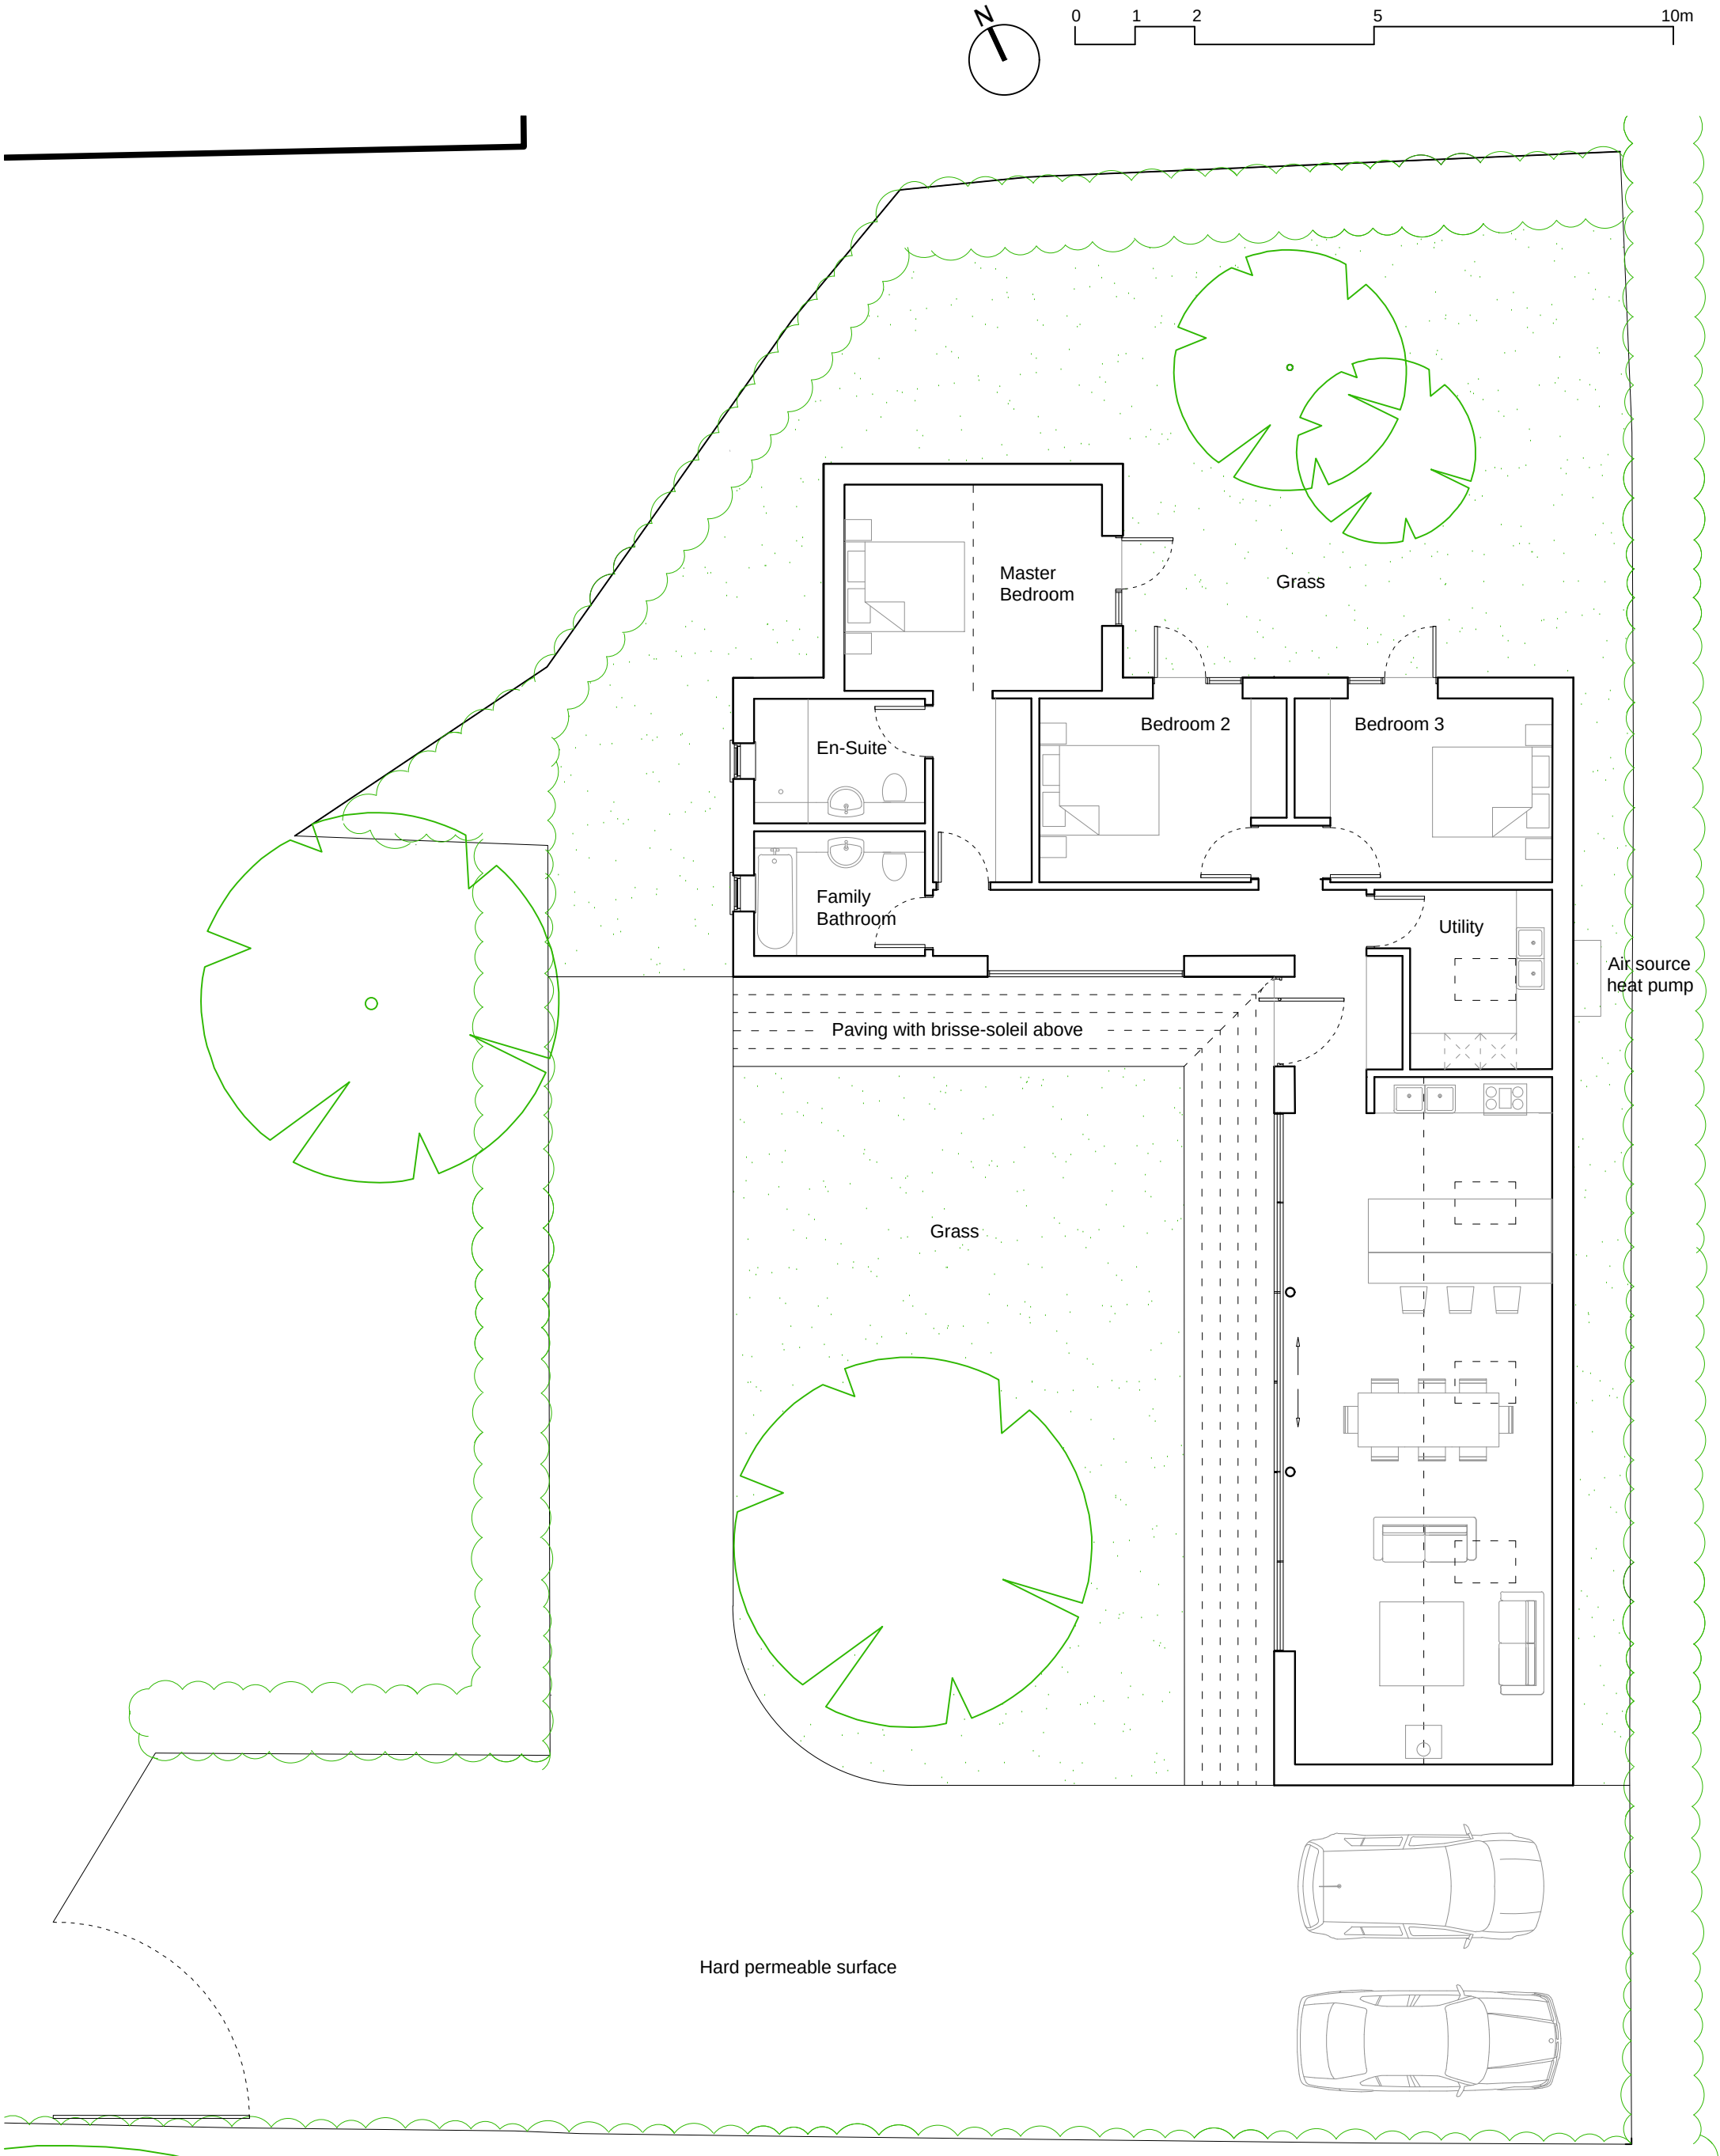


D- 31.01.2024- Replaced entrance hedge section with fence for improved visability
C- 16.11.2023- Planning Issue

Client - Mr G & Mrs E Curnow	Contractors must check all dimensions on site. Only figured dimensions are to be worked from. Discrepancies must be reported to the Architect before proceeding. THIS DRAWING IS COPYRIGHT. ©			
Project - Proposed works at Higher Green Farmhouse Poulshot	Date - 21.09.2023	By - NK	Scale - 1:100 @A3	REV - D
	Job No - 2308	CHKD - CL	Drawing No - PL-101	
Drawing - Proposed Ground Floor Plan				

The Studio
105 Southbroom Road
Devizes
Wiltshire
SN10 1LY
tel: 01380 722 204
mob:07733 885 770
www.dra-architects.co.uk

Planning