

Ordnance Survey, (c) Crown Copyright 2023. All rights reserved. Licence number 100022432


Location Plan

1 : 1250

0 10 50m

Article 4 Directive

Listed Building

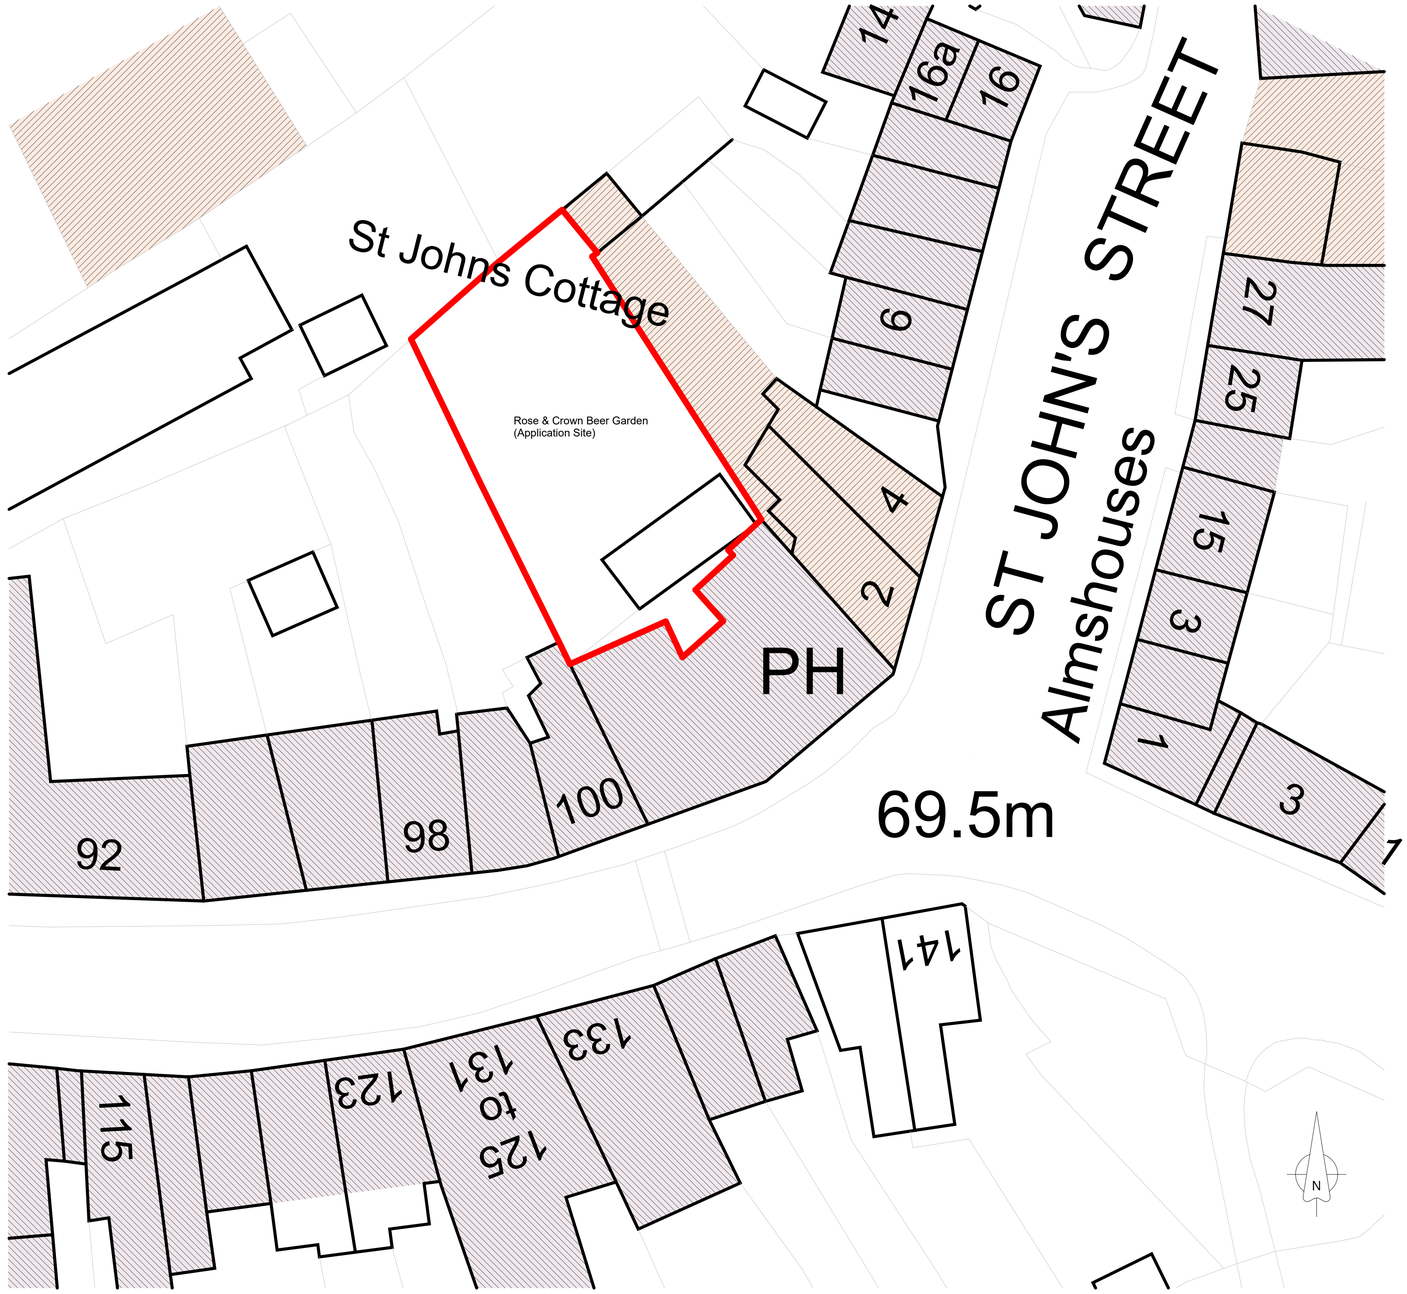

Block Plan

1 : 200

0 1 5 10m

CONTRACTORS PLEASE NOTE

No dimensions to be scaled from this drawing. Contractors are to check all sizes and dimensions before setting out or shopwork.
Any errors & discrepancies to be reported to the designer. This drawing is the property of BDC Designs Ltd & must not be reproduced without the permission of the company. SpaceBDC disclaim any works without LBC and give no directions to contravene LBC and as such will not issue any directions to do so.
To be read in conjunction with all Structural Engineer's details.

rev	date	revision	by

space bdc
Space bdc, 19 Chestergate, Macclesfield, Cheshire, SK11 6BX, UK
t: +44 (0)1625 502582 f: +44 (0)1625 511094
e: info@spacebdc.com www.spacebdc.com

title
Retrosective Planning and LBC Application for retention (with amendments) of beer garden works Location & Block Plans

job
The Rose and Crown,
102 High St, Malmesbury SN16 9AT

client
Red Oak Taverns Ltd

date
Dec 2023

drawing no.
1087-010

scale
As indicated @ A1