




1:50 scale correct when printed at A1
1:100 scale correct when printed at A3

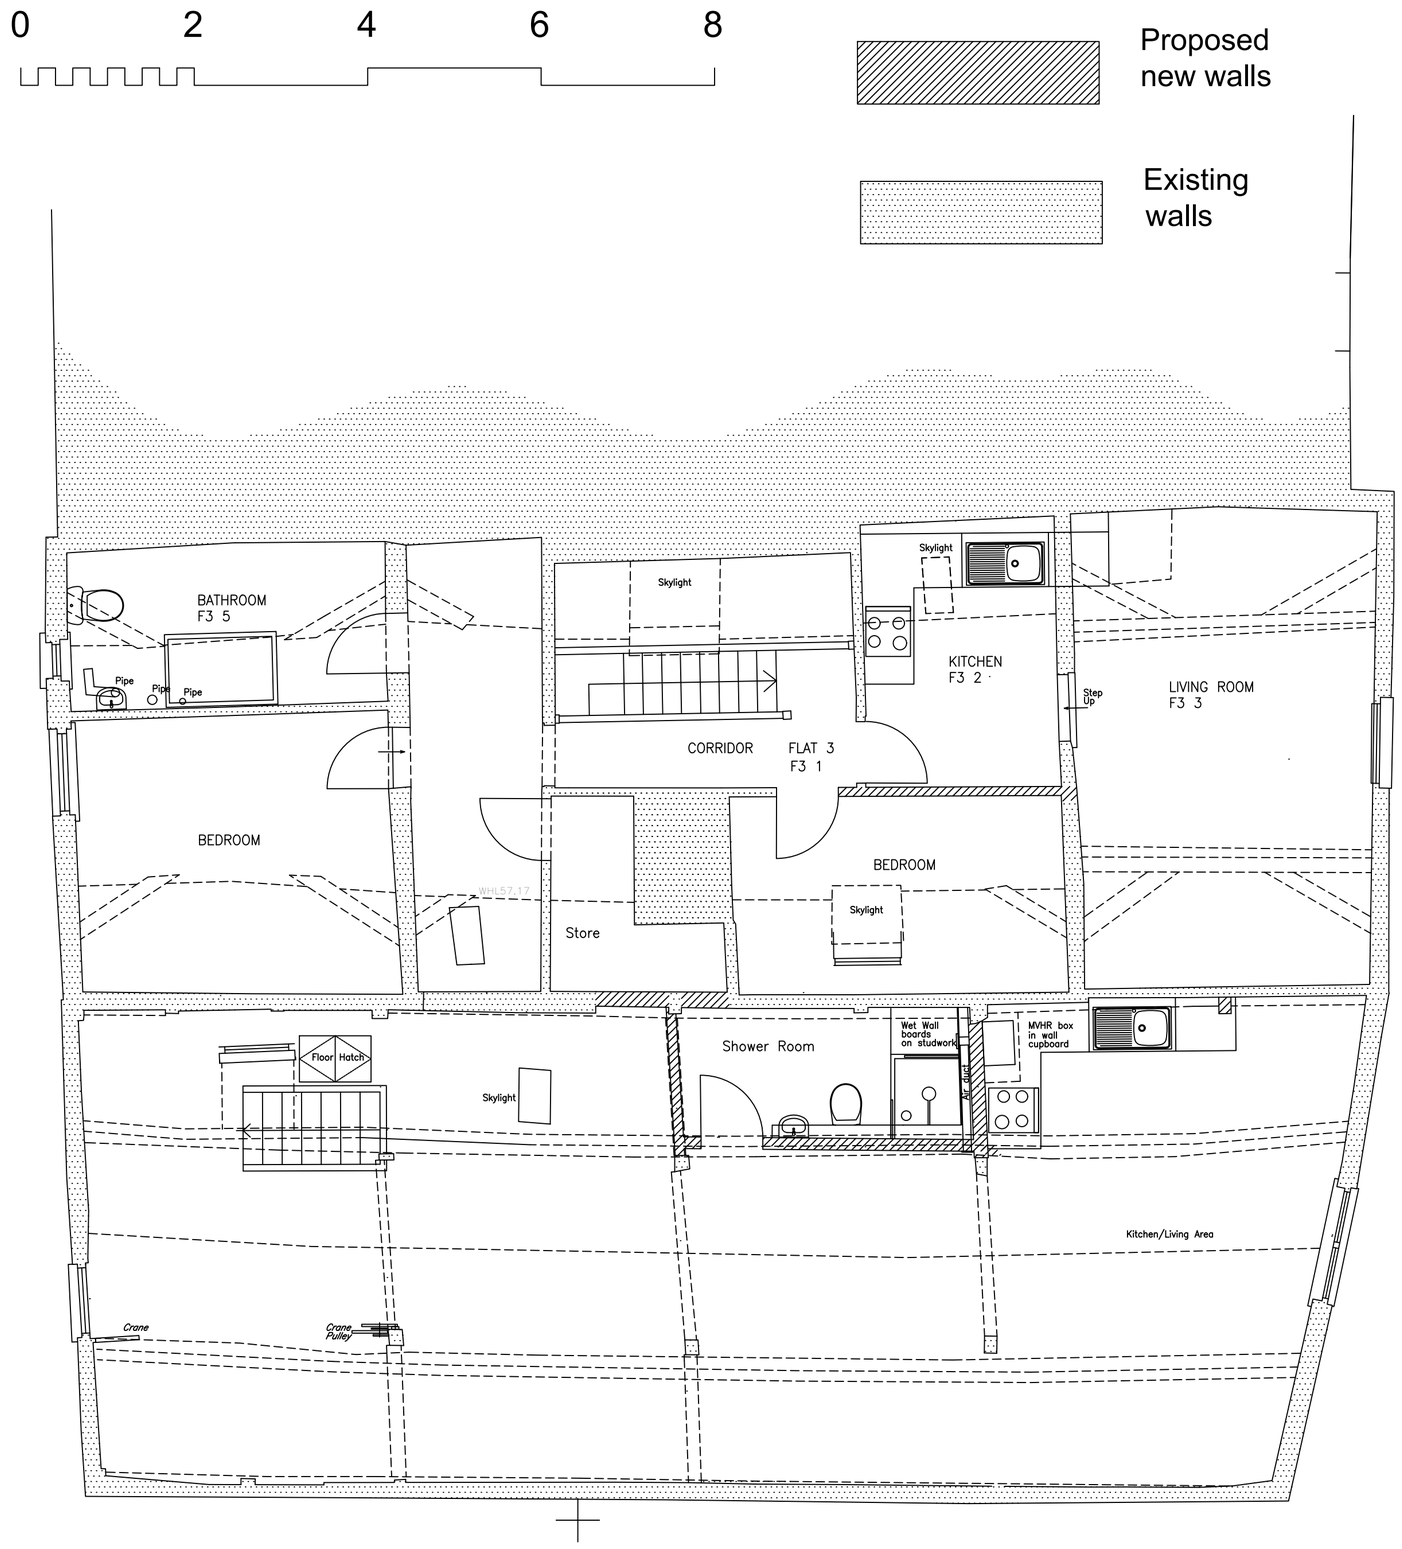

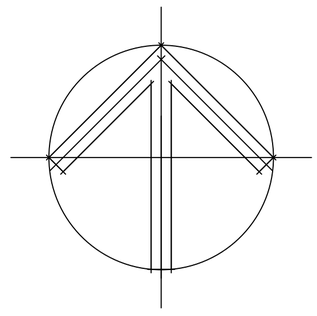

Havwoods Oak veneered Aspen Raw Character 180mm 1-Strip laid on STRATA A50 acoustic underlay.

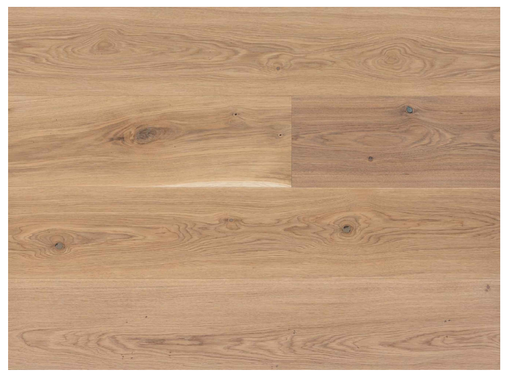

Nuaire MRXBOXAB-ECO2 Heat Recovery Unit

Technical Features:

Dimensions (H x L x W): 607 x 507 x 357(mm)


Integral humidistat that reacts to gradual increases in humidity.

Installation onto a secure wall


The Condensate drain is fitted to the bottom of the unit to drain into the shower waste.

Air ducts mounted behind wet wall and studwork.

Proposed Second Floor Plan

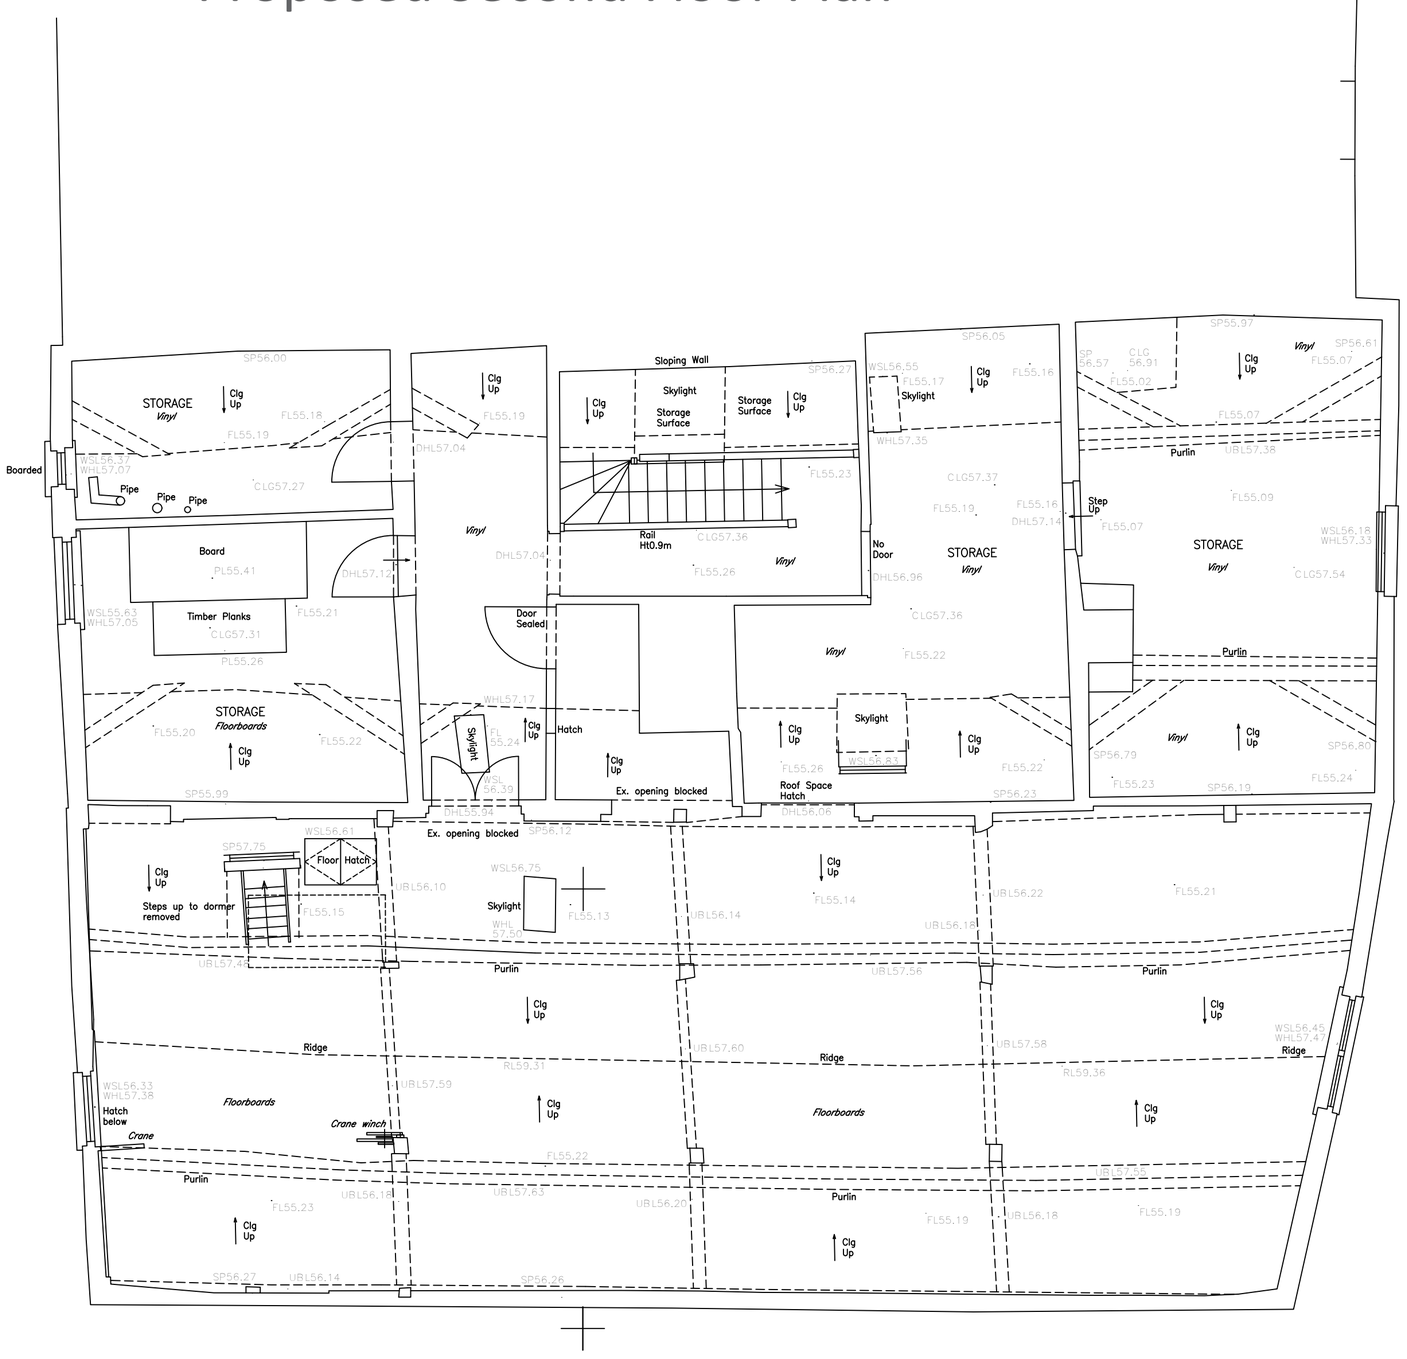

Existing Second Floor Plan

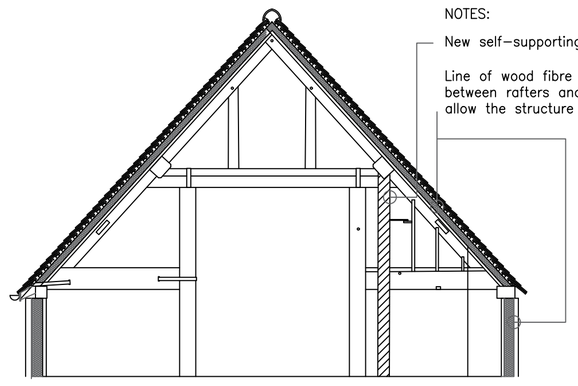

NOTES:

New self-supporting stud walls

Line of wood fibre insulation (Warmshell) between rafters and oak wall structure to allow the structure to be on show.

Section Showing Relationship of new wall to bathroom in relation to existing trusses and structural timbers.

Gerald Steer
Chartered Architect
BSc (), Arch MSc RIBA

1 Parsonage Close
Stratford-sub-Castle
Salisbury SP1 3LP

t: 01722 331559

e: gerry@geraldsteer.com

Rev.	Date	Description
C	27.03.23	Flat 4 floor plan altered to more open plan.
B	27.03.23	Flat 4 floor plan altered.
A	08.03.23	Flat 3 and floor plans altered. Section added.

Rev.	Date	Description
F	19.02.24	Flat 4 stair altered, floor hatch shown. Details added.
E	18.10.23	Flat 4 plan altered.
D	30.05.23	Flat 4 layout deleted.

Do not scale from drawings, use dimensioned figures only and report any discrepancies to the Architect's office.

All rights described in Chapter IV of the Copyright, Design and Patents Act 1988 have been generally asserted. ©

Title PROPOSED CONVERSION
1 POULTRY CROSS
SALISBURY SP1

Drawing Existing and Proposed Second Floor Plans

Scale 1:50 @ A1 1:100 @ A3
Drawn GS
Date Oct 2021

Drawing No. 1277.P.04

Revision F