DATE	REV	DESCRIPTION
03.11.2023	C	Issued For Plar
19.02.2023	D	Issued For Plar

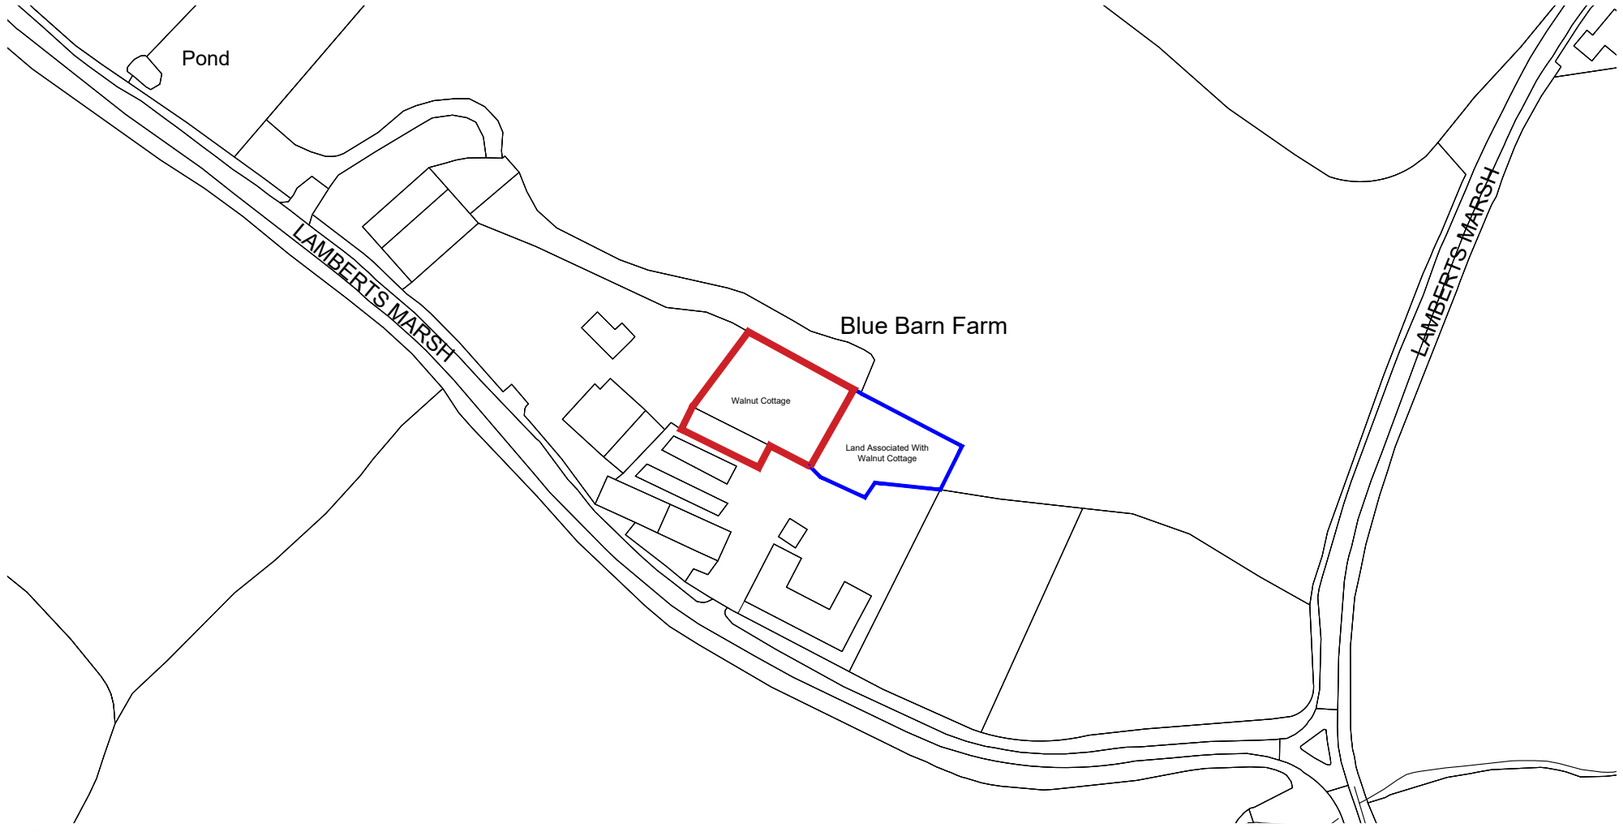

ADDITIONAL NOTES:

1. Drawing to be used for intended purpose. Not to l used for future work stage

DNEJ DESIGN
ARCHITECTURE - PLANNING - INTERIOR DE

PROJECT STATUS

PLANNING

PROJECT DESCRIPTIC

Proposed Rear Extensic

CLIENT

Miss Alice Parker

Walnut Cottage
Lamberts Marsh
Southwick
BA14 9PD

SHEET DESCRIPTION

Site Location Plan

Dudley Jones, Architect
Trading as: DNEJ Design
Email: dnej-designarchitect@outlook.com

Drawing to be used by intended recipient only. N be duplicated in any part without written permiss from the author. Author to be informed of any discrepencies immediately. Drawings to scale as noted.

Project Date:	10.06.2023
Sheet Issue Date:	24.09.2023
Project Number:	0027
Drawing Number:	P001
Scale:	1 : 1250/ A3
Author:	DNEJ
Revision:	D