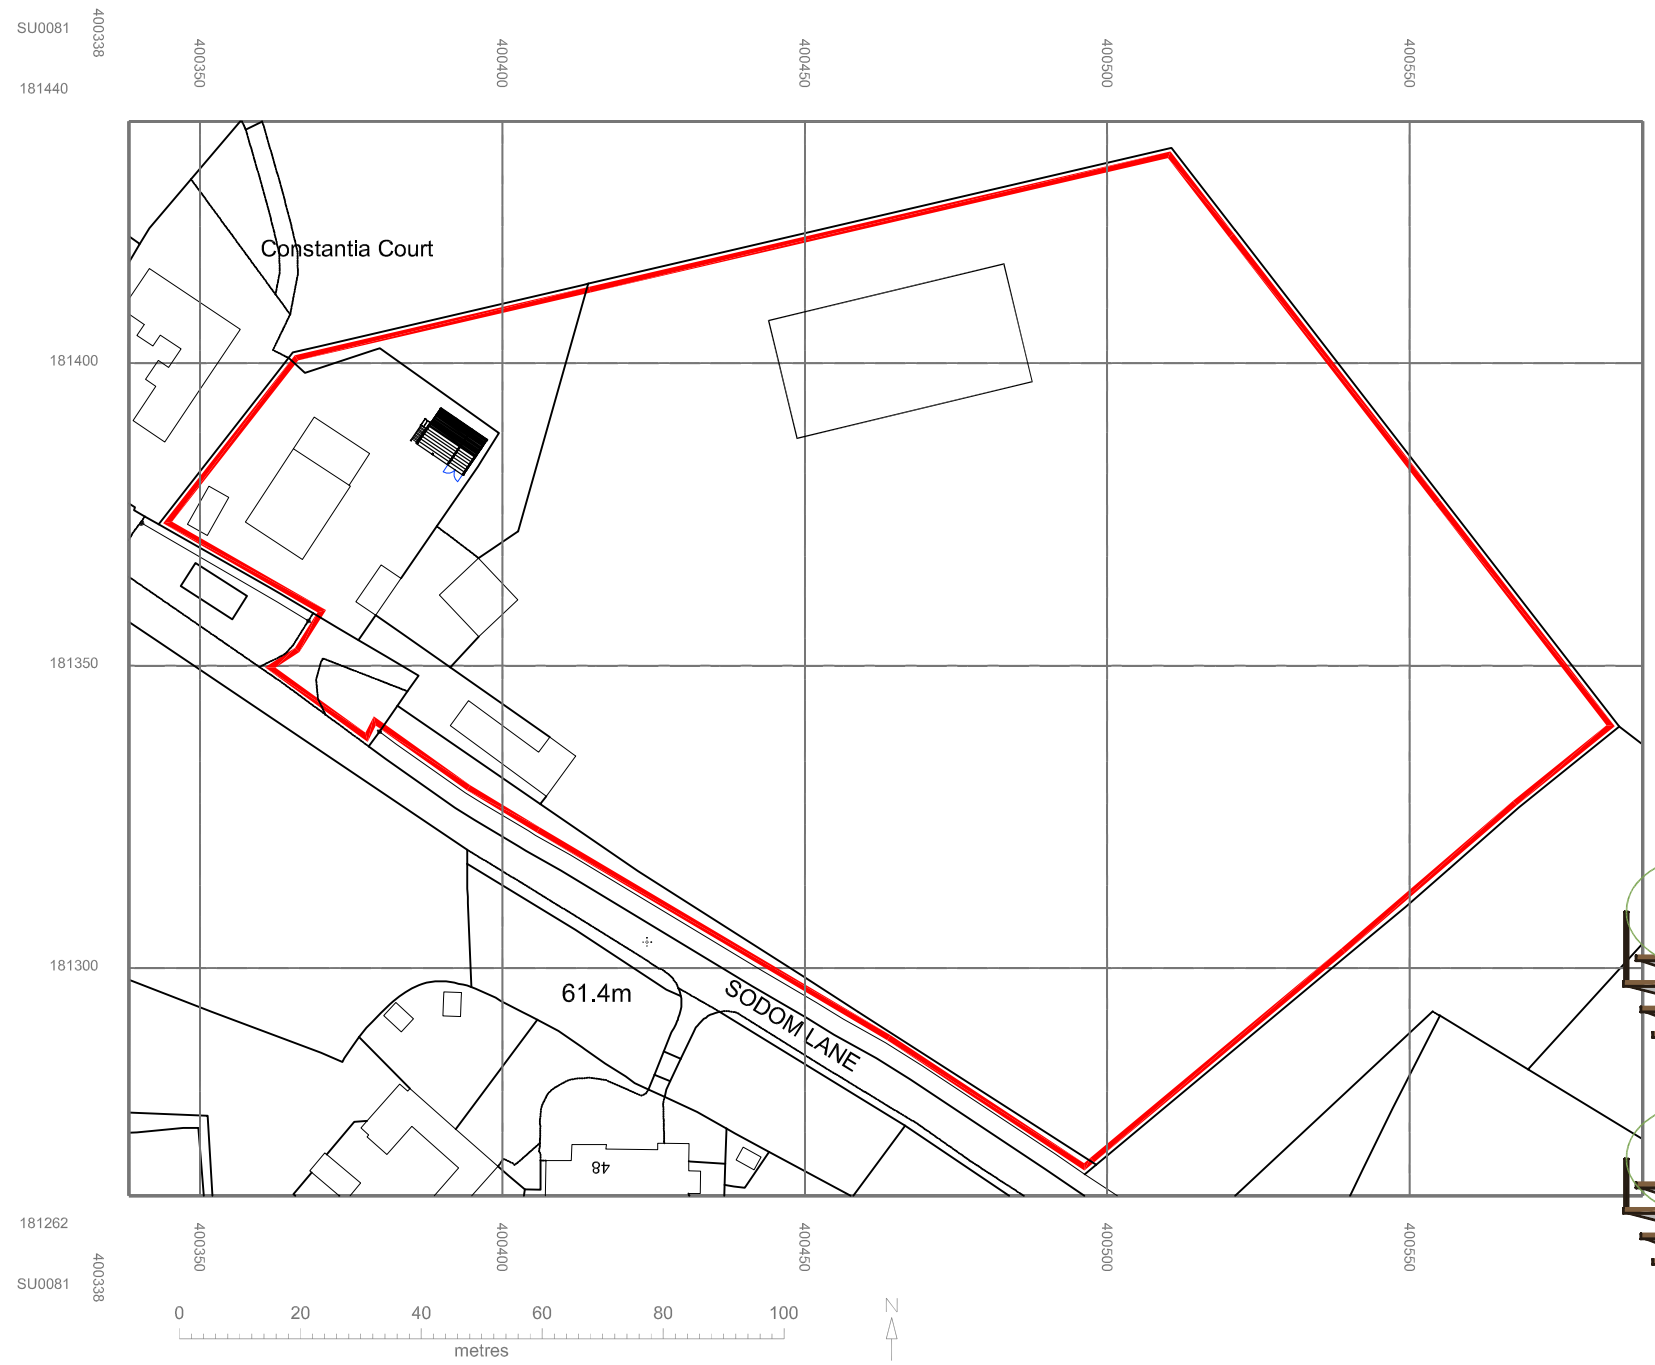

29

BDS

Celebrating 29 Years 1993-2022

Building Design Surveys

(Building Design Surveys Ltd) www.bdscalne.com

Building Plans Drawn For Planning & Building Regulation Approv

NEW-BUILD . EXTENSIONS . REFURBISHMENT

C.A.D Design/Drafting
Conveyance Plans
Planning Consultants
3d Visualisation Plans
Land & Building Surveying

Architectural Services
Building Surveys
Large format Printing & Scanni
Photo Montage
3d Laser Scanning

The Studio . Milestone Cottage . 61 London Road . Calne
Wiltshire, SN11 0AA. Tel/Fax (01249) 816021
Email bds@pobox.com Mobile 07740 335693

Project Name:
The Barn
Sodom Lane

Drawing Title:
Proposed Car Port
Location Plan

Client:
Mr Richard Davies

Date:	Scale:
April 2023	1:1250@ A4

Drawn	Checked	Dwg No	Rev
P.J-S	G.M	BDS-02-22	

Notes:
Survey Grid based on OS
Levels based on OSGM-15

©copyright to this drawing remains with BDS Ltd

Wessex Design Homes dh Member