

South Elevation as Proposed 1:100@A3

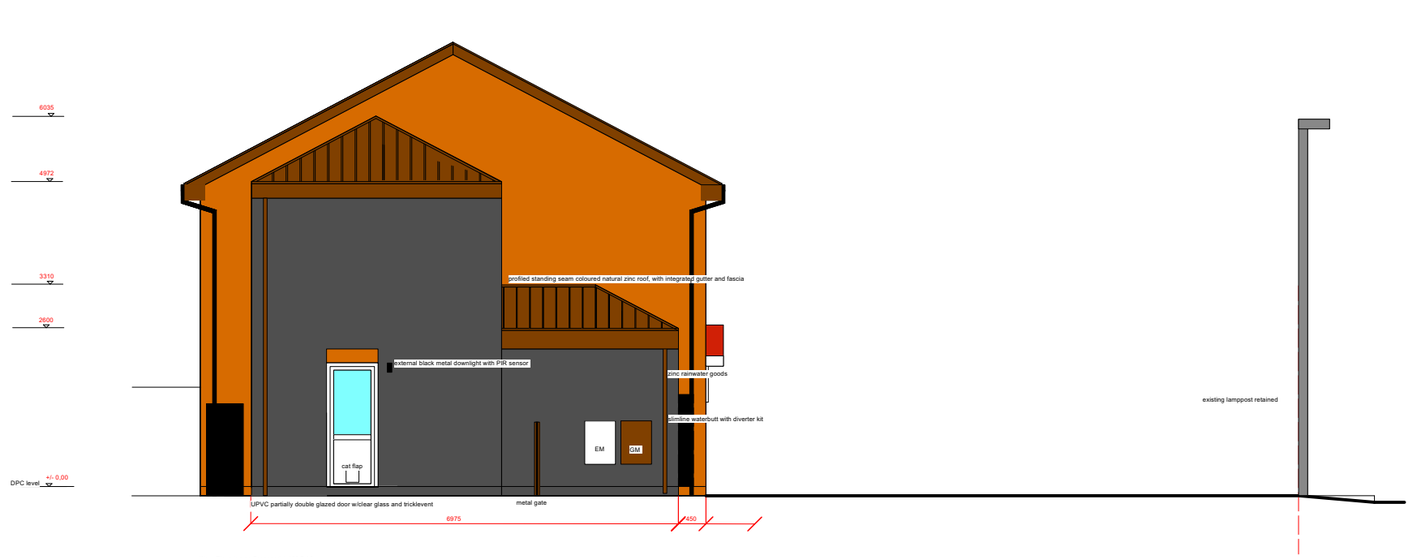

West Elevation as Proposed 1:100@A3

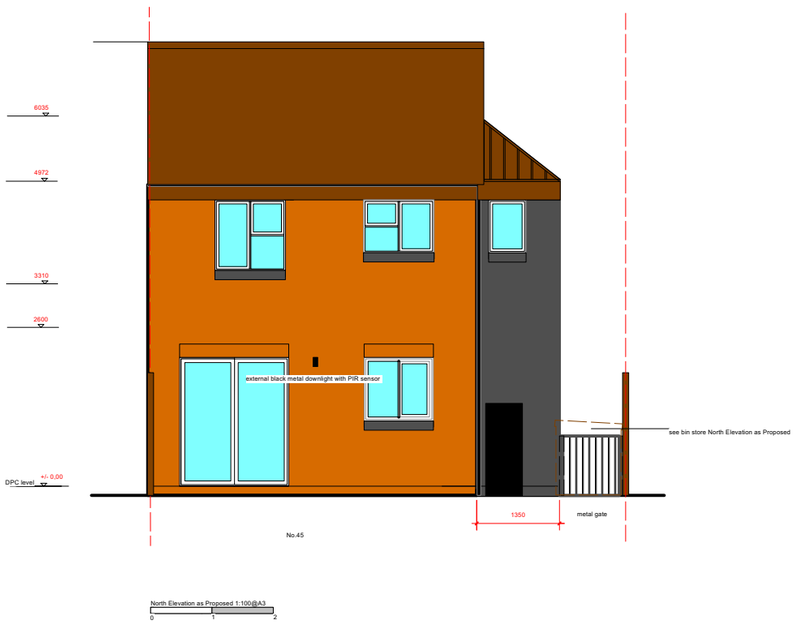

North Elevation as Proposed 1:100@A3

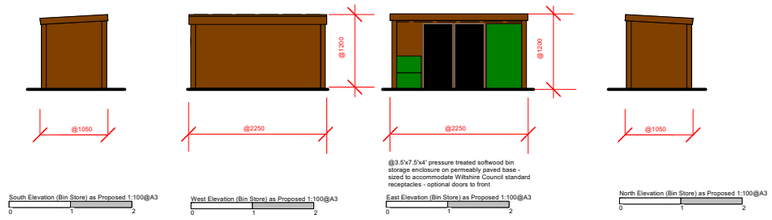

South Elevation (Bin Store) as Proposed 1:100@A3

West Elevation (Bin Store) as Proposed 1:100@A3

East Elevation (Bin Store) as Proposed 1:100@A3

North Elevation (Bin Store) as Proposed 1:100@A3

Materials Legend:
walling - brick: colour to match sills of existing house with headers to match colour of existing walls of house
roofing - standing seam zinc: brown eg WM Zinc Pigmento Brown
rainwater goods - standing seam zinc: brown colour eg WM Zinc Pigmento Brown
doors/windows, UPVC : white to match existing
bin store: timber

project : 45 Christopher Drive

client : Martin and Jane Thrower

reference : 070224-CD-E-P revA

sheet : Elevations as Proposed

scale : 1:100 @A3

issue : 20 02 24 (PDF) : planning

NOT FOR CONSTRUCTION

architect : Build Archi Architects

85 White Hill
Shoscombe
BA2 8LU UK

landline +01761 420105
mobile +07399 431881
email mary@buildarchiarchitects.co.uk

www.buildarchiarchitects.co.uk