


NORTH WEST ELEVATION


APPLETON BARN




SOUTH EAST ELEVATION

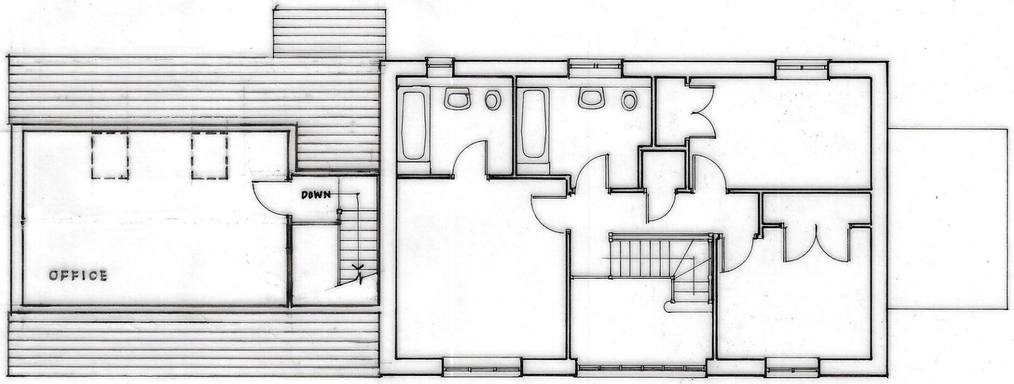


FIRST FLOOR PLAN

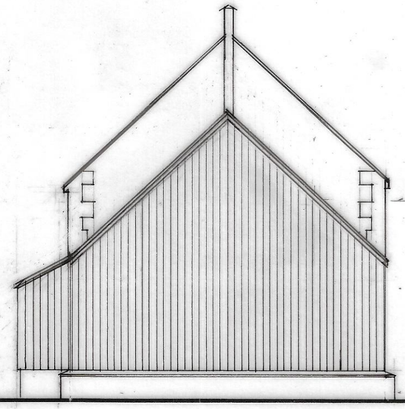

NORTH EAST ELEVATION

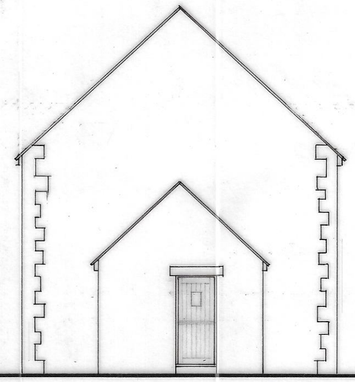

SOUTH WEST ELEVATON

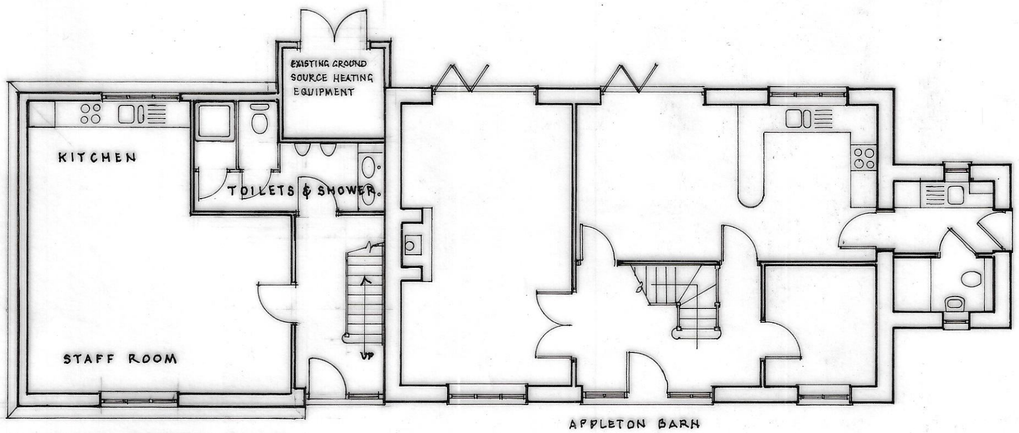

APPLETON BARN

GROUND FLOOR PLAN

0 1M 2M 3M 4M 5M 6M 7M 8M 9M 10M

NOTES

REVISIONS

rev	date	
A	19/2/24	ROOF HEIGHT LOWERED ONE OFFICE REMOVED

CLIENT

P R & J QUICK & SONS

PROJECT

EXTENSION TO APPLETON BARN TO FORM FARM OFFICES & WELFARE FACILITIES

DRAWING

PLANS & ELEVATIONS

The Old Ride
Bath Road
Bradford on Avon
Wiltshire
Tel 01225 865220
Fax 01225 866086

ASHLEY DESIGN

SCALE 1:100
DATE APRIL 2023
DRAWN RMS.
CHECKED

DRAWING NUMBER

2223-23-01

REVISIONS

A

All rights described in Chapter IV of the Copyright Designs and Patents Act 1988 has been generally asserted. © 2022 Ashley Design Associates. Contractors must check all dimensions on site. Only figured dimensions are to be worked from. Discrepancies are to be reported immediately before proceeding.