
* COPYRIGHT.
DO NOT SCALE EXCEPT FOR PLANNING PURPOSES.
CHECK ALL DIMENSIONS ON SITE.
THIS DRAWING IS ONLY TO BE USED ON THE SITE
FOR WHICH DESIGNED.

1:50 1m 2m 3m
1:100 1m 2m 3m 4m 5m 6m
1:20 200mm 4 600mm 8 1000mm 12
1:1 10mm 20 30mm 40 50mm 60

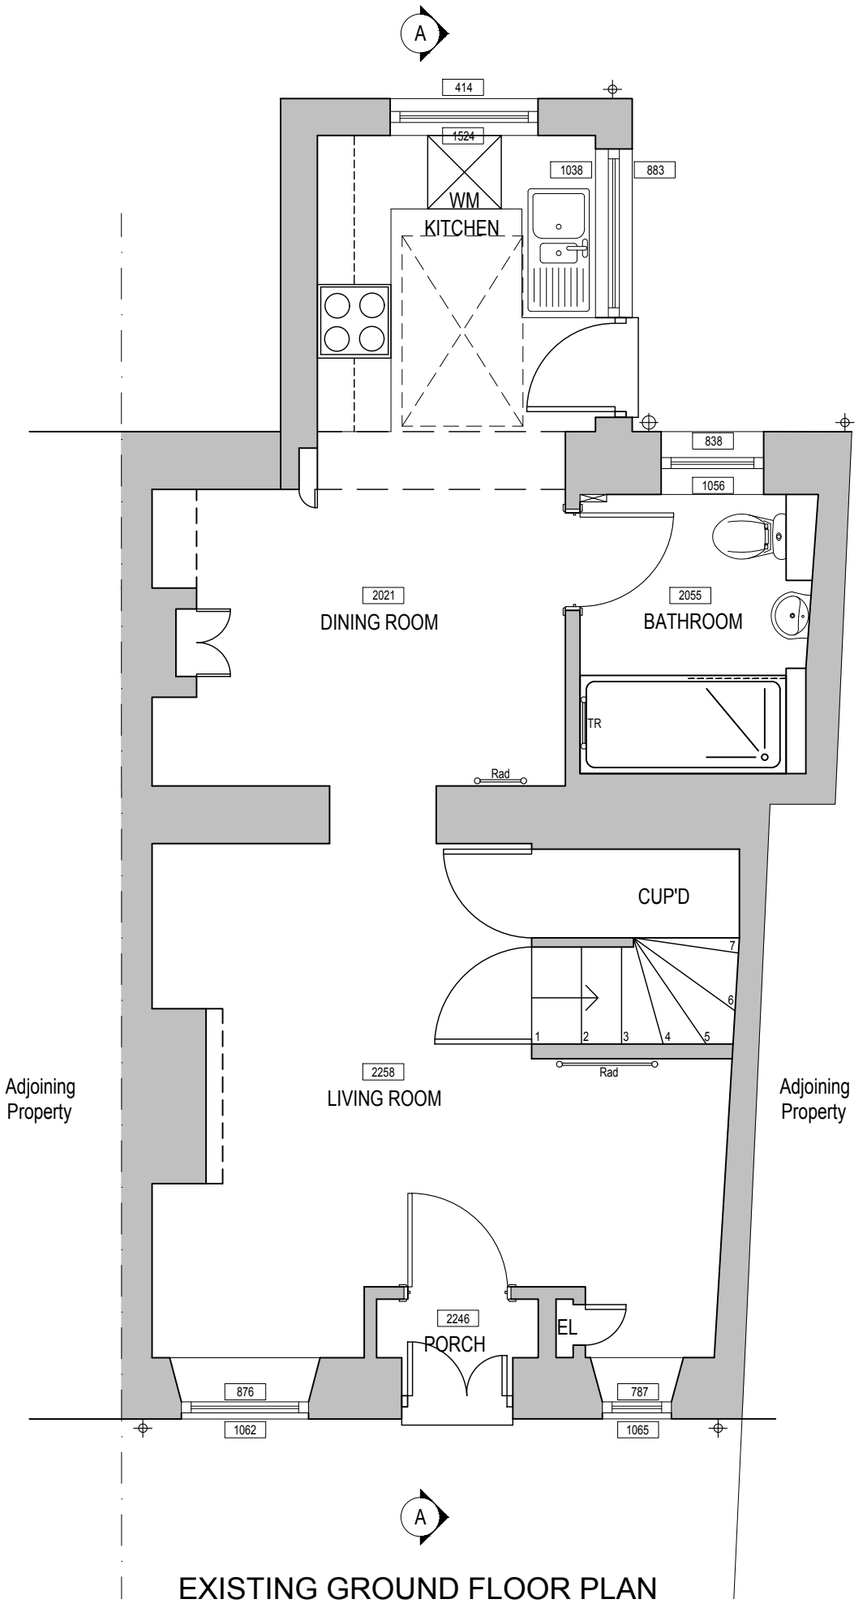

EXISTING GROUND FLOOR PLAN

REVISIONS	DATE

CLIENT:
MR BECHTLOFF & MR JEFFERSON

PROJECT:
PROPOSED SINGLE STOREY
REAR EXTENSION TOGETHER WITH
INTERNAL RENOVATION AT
3 WATERSIDE, CASTLE COMBE,
WILTSHIRE, SN14 7HX

TITLE:
EXISTING GROUND FLOOR PLAN

DRAWN: KT	SCALES @ A3:
CHECKED: JA	1:50
DATE: MAY 23	
DRG No: AA/23/09/02	REV.: -

Armstrong architecture
THE OLD BAKEHOUSE, 21 TIMBER STREET,
CHIPPENHAM, WILTSHIRE, SN15 3BS
01249 404 004 info@armstrongarchitecture.co.uk