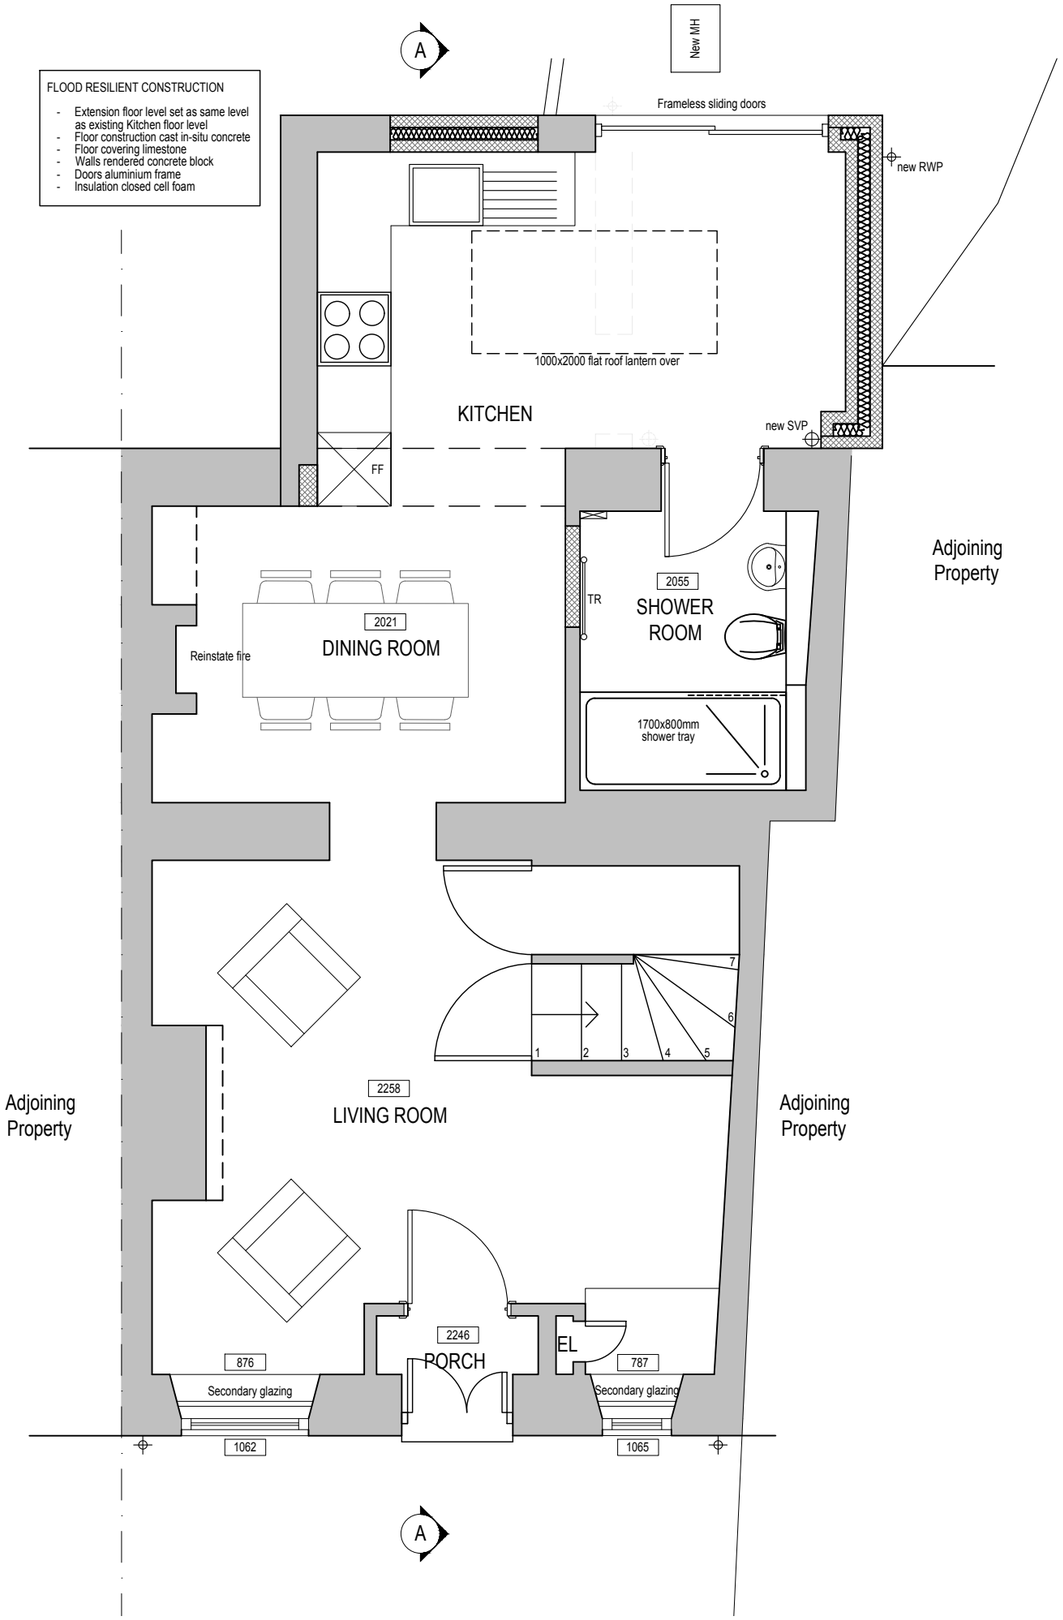


PROPOSED GROUND FLOOR PLAN

* COPYRIGHT.
DO NOT SCALE EXCEPT FOR PLANNING PURPOSES.
CHECK ALL DIMENSIONS ON SITE.
THIS DRAWING IS ONLY TO BE USED ON THE SITE FOR WHICH DESIGNED.

1:50		1m			2m			3m				
1:100	1m		2m		3m		4m		5m		6m	
1:20	200mm		4		600mm		8		1000mm		12	
1:1	10mm		20		30mm		40		50mm		60	

REVISIONS		DATE

CLIENT:
MR BECHTLOFF & MR JEFFERSON

PROJECT:
PROPOSED SINGLE STOREY
REAR EXTENSION TOGETHER WITH
INTERNAL RENOVATION AT
3 WATERSIDE, CASTLE COMBE,
WILTSHIRE, SN14 7HX

TITLE:
PROPOSED GROUND FLOOR PLAN

DRAWN: KT	SCALES @ A3:
CHECKED: JA	1:50
DATE: JUN 23	
DRG No: AA/22/01/12	REV.: -

Armstrong architecture
THE OLD BAKEHOUSE, 21 TIMBER STREET,
CHIPPENHAM, WILTSHIRE, SN15 3BS
01249 404 004 info@armstrongarchitecture.co.uk