
0 5 10 15 20 25


SCALEBAR 1:250

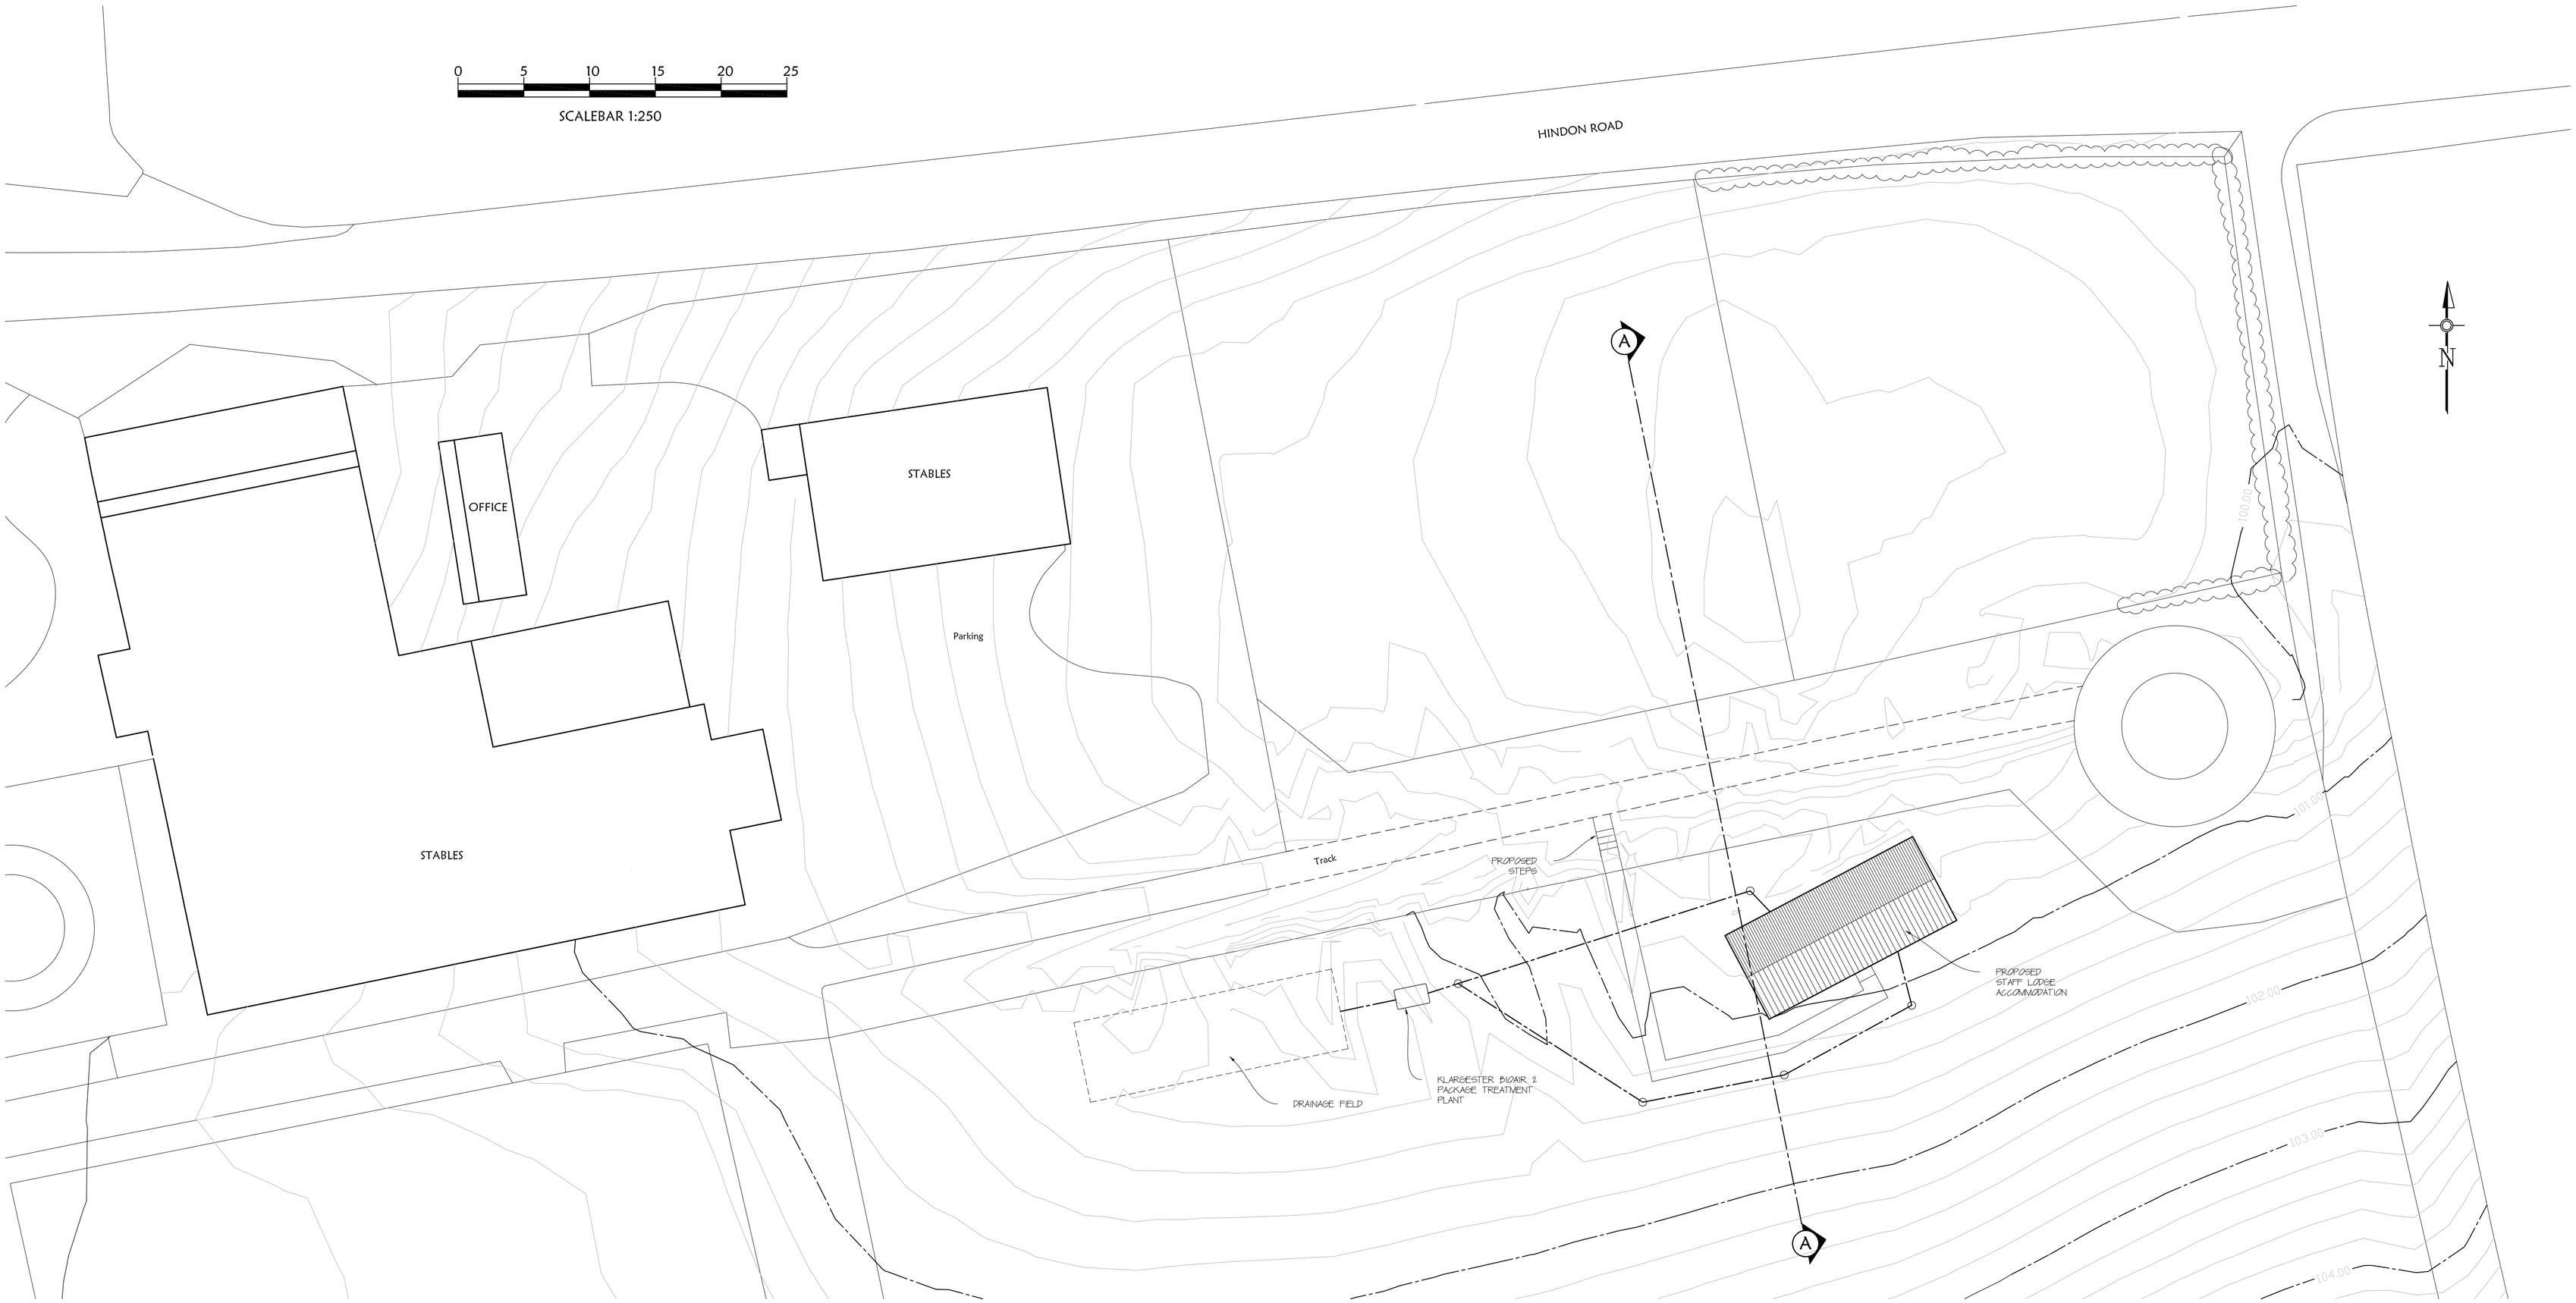

CONTOUR PLAN

0 2 4 6 8 10

SECTION SCALE 1:100

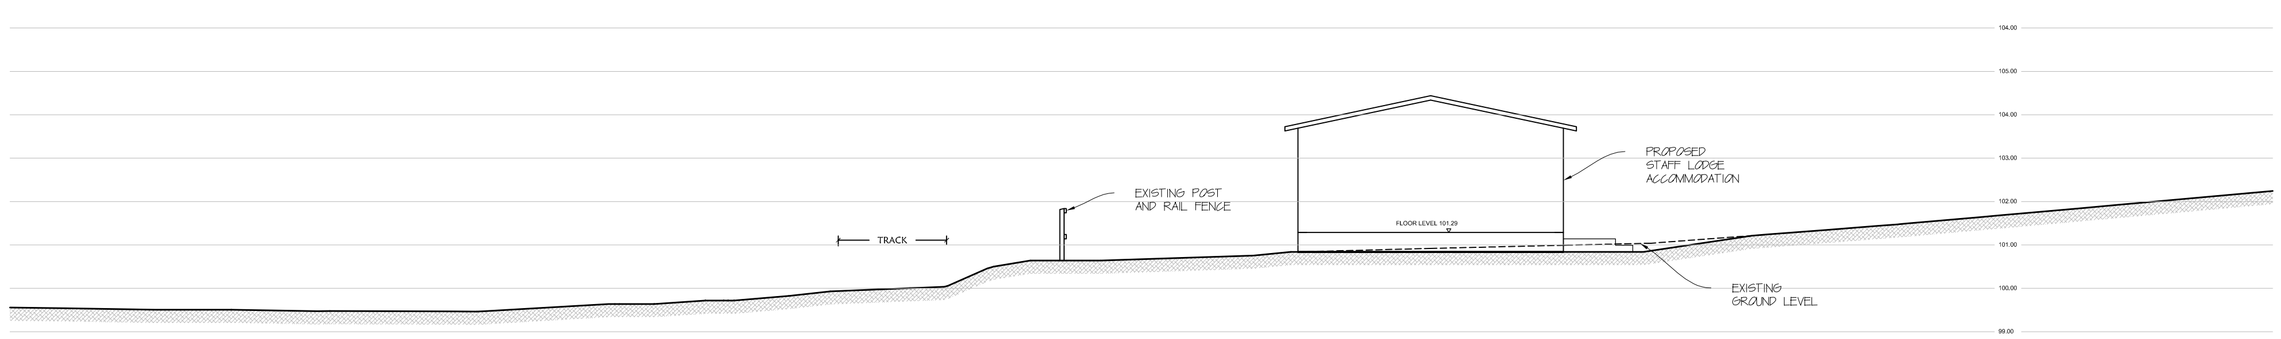

SECTION A-A

Project:

CLARENDON STUD FARM
TEFFONT

Drawing Title:

SITE LEVELS AND SECTION

Client:

LUCY THOMPSON

Singleton Design

32 Castle Street, Newtown
Tisbury, Wiltshire, SP3 6SN

Tel. 01747 445045
e: singleton.design@btinternet.com

Scale: 1:250, 1:100 @ A1

Drg No: P815/23 Rev: