

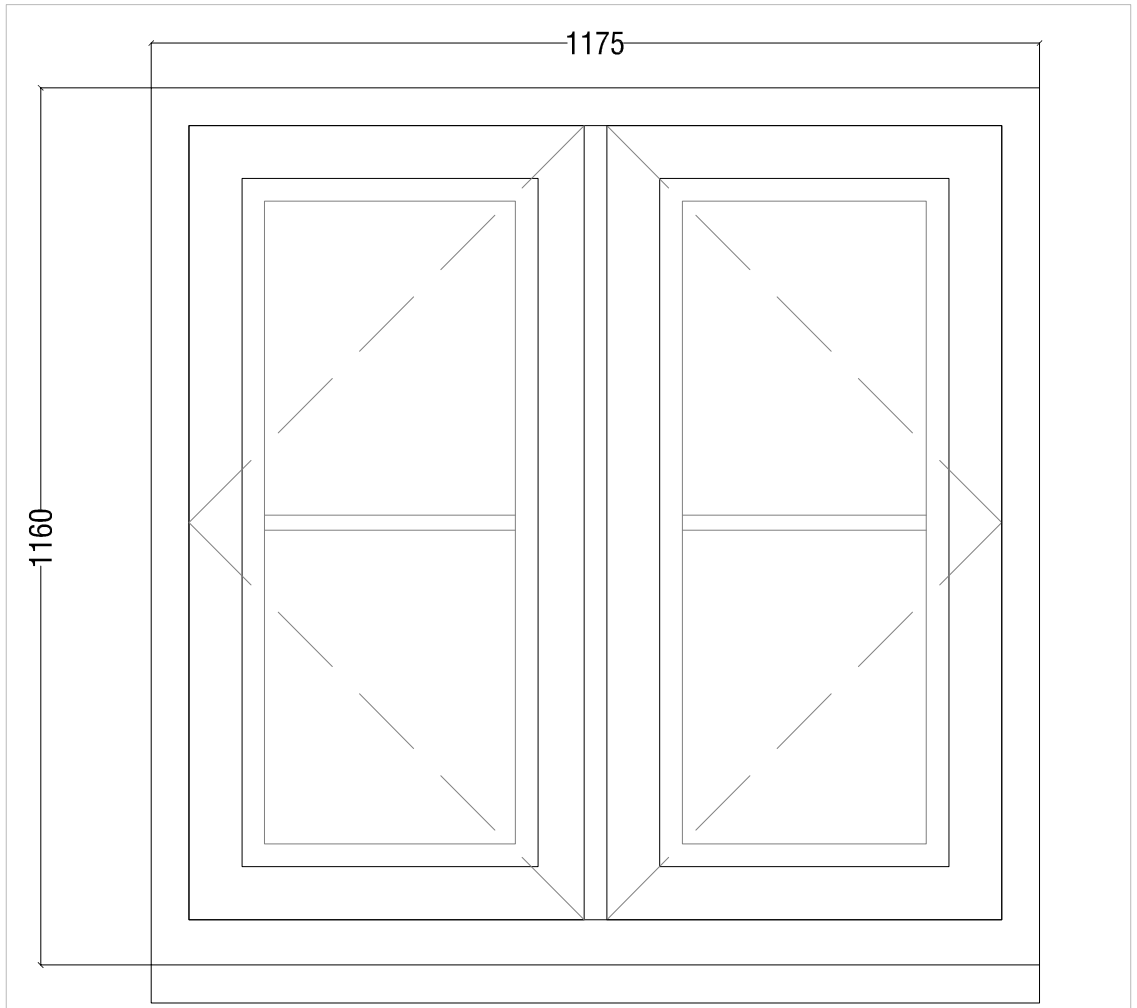



01 - Proposed Window External Elevation @ 1:10 (to match existing)

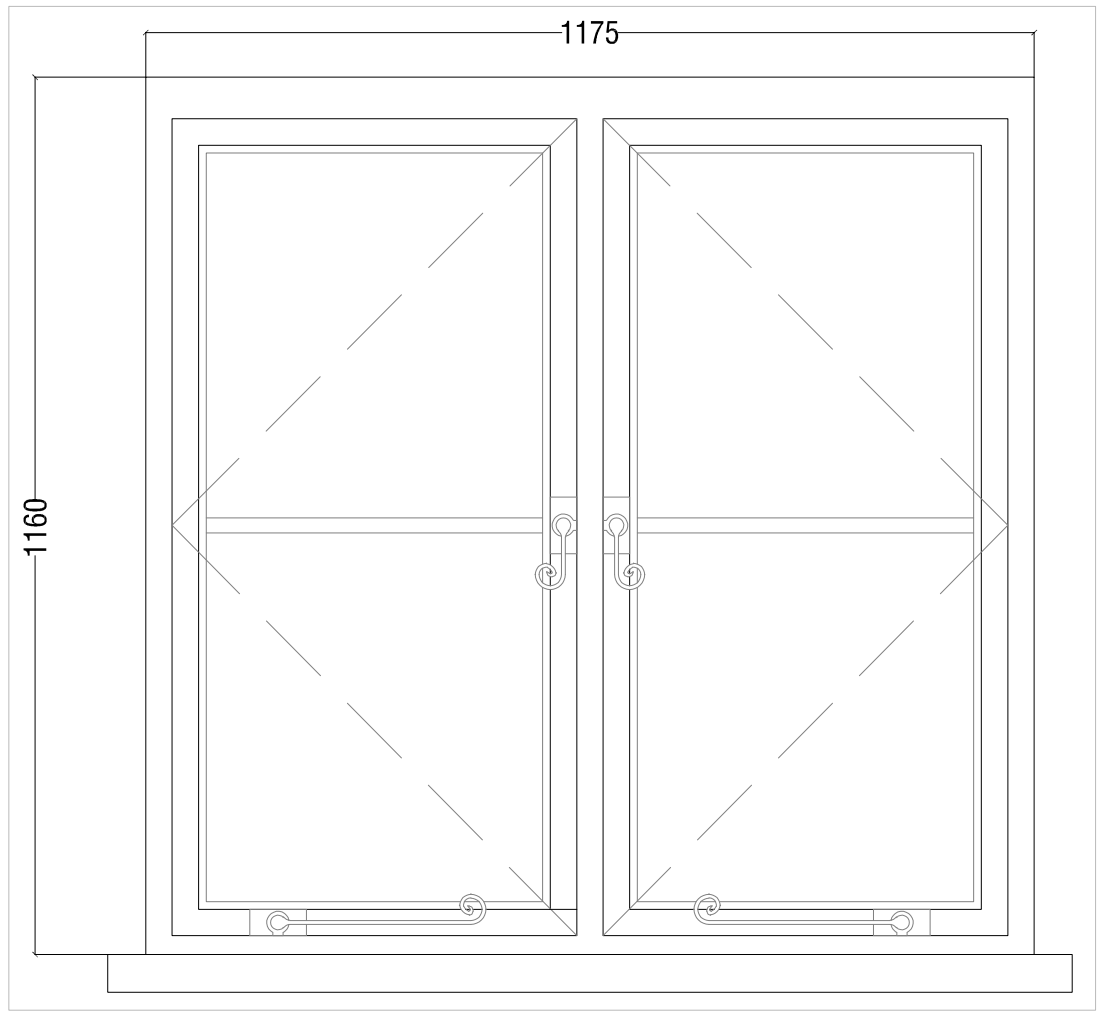



02 - Proposed Window Internal Elevation (to match existing)

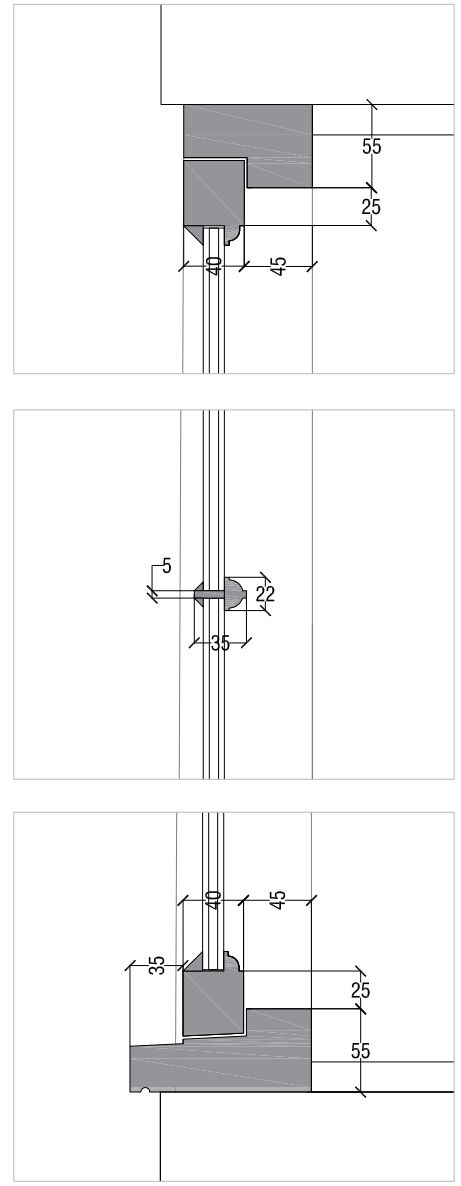

03 - Proposed Window Details @ 1:5 (to match existing)

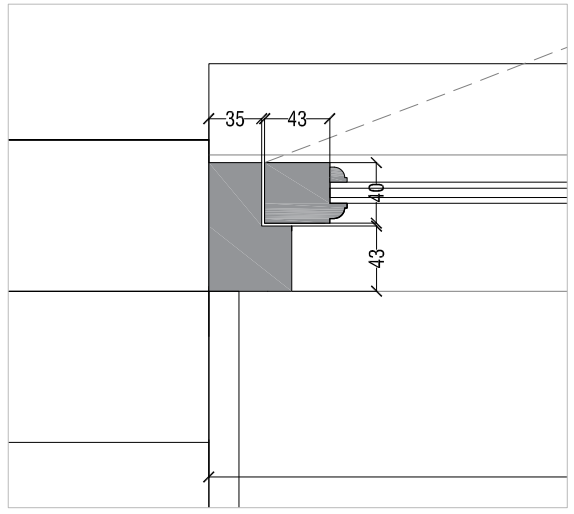

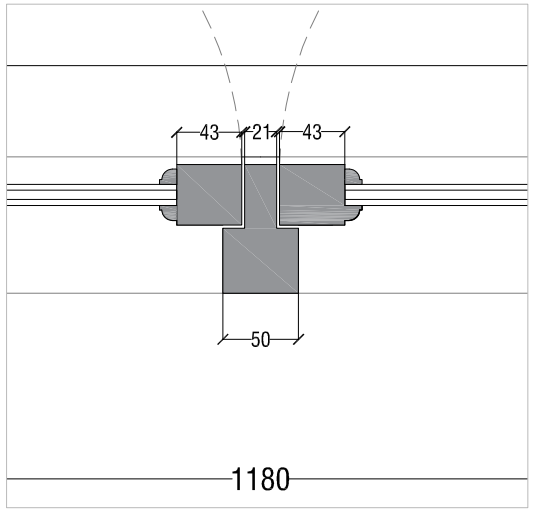

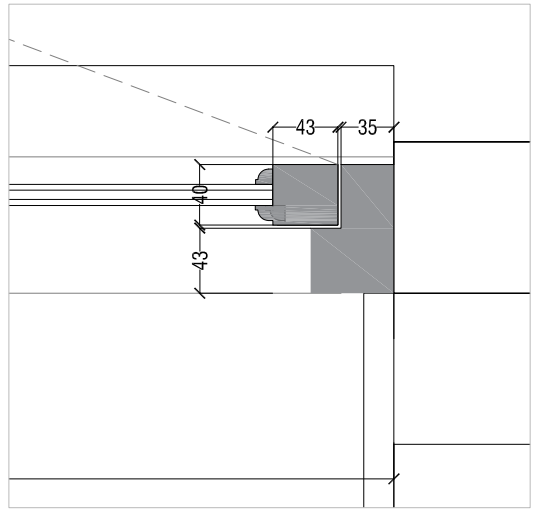

04 - Proposed Window Details @ 1:5 (to match existing)


Rev.	Date:	Revision History:
D	22.02.24	Detail and scale bar amended
C	21.02.24	Window 03 added to title
B	15.01.24	External elevation shown
A	16.05.23	First Issue

ESDON ARCHITECTURE
T: 01722 680 419
M: 07810 647 790
W: info@esdon-architecture.com

Project:
23-021
The Parsonage

	Name:	Date:		Name:	Date:
Designed by:	EE		Checked:	EE	
Drawn By:	EE		Approved:	EE	

Scale: 1:10 / 1:5 @ A3
Status: Planning

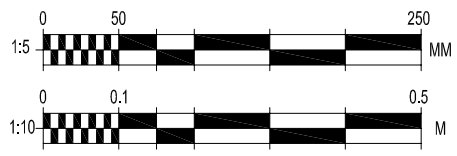

Drawing Title:
Proposed Window Detail Plan and Elevations (W-01,W-02, W-03)

Drawing No: 30-600
Rev: D