

* COPYRIGHT. DO NOT SCALE EXCEPT FOR PLANNING PURPOSES. CHECK ALL DIMENSIONS ON SITE. THIS DRAWING IS ONLY TO BE USED ON THE SITE FOR WHICH DESIGNED

1:50 1m 2m 3m
1:100 1m 2m 3m 4m 5m 6m
1:20 200mm 4 600mm 8 1000mm 12
1:1 10mm 20 30mm 40 50mm 60

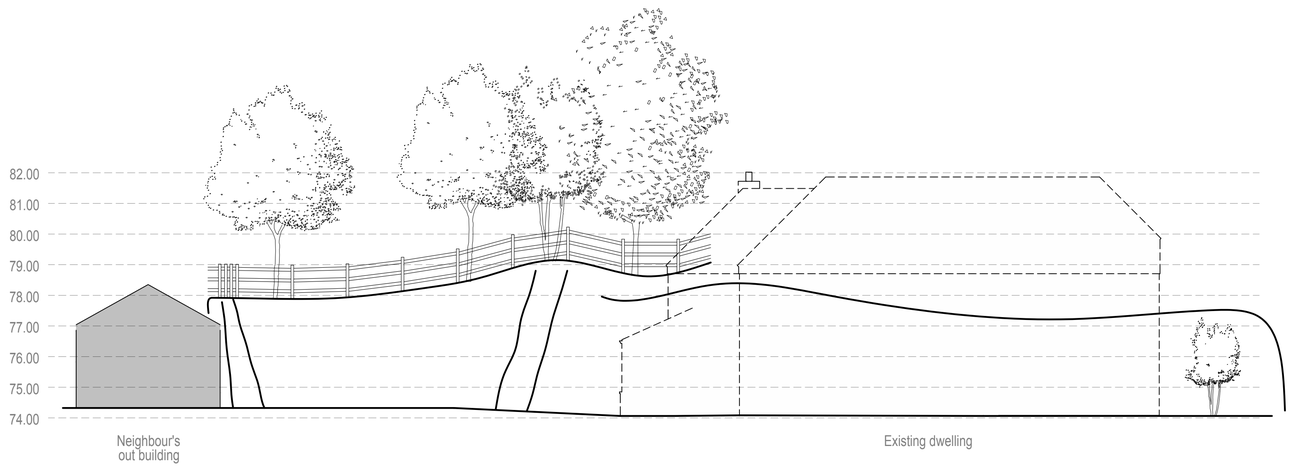

EXISTING SITE SECTION
SCALE 1:100

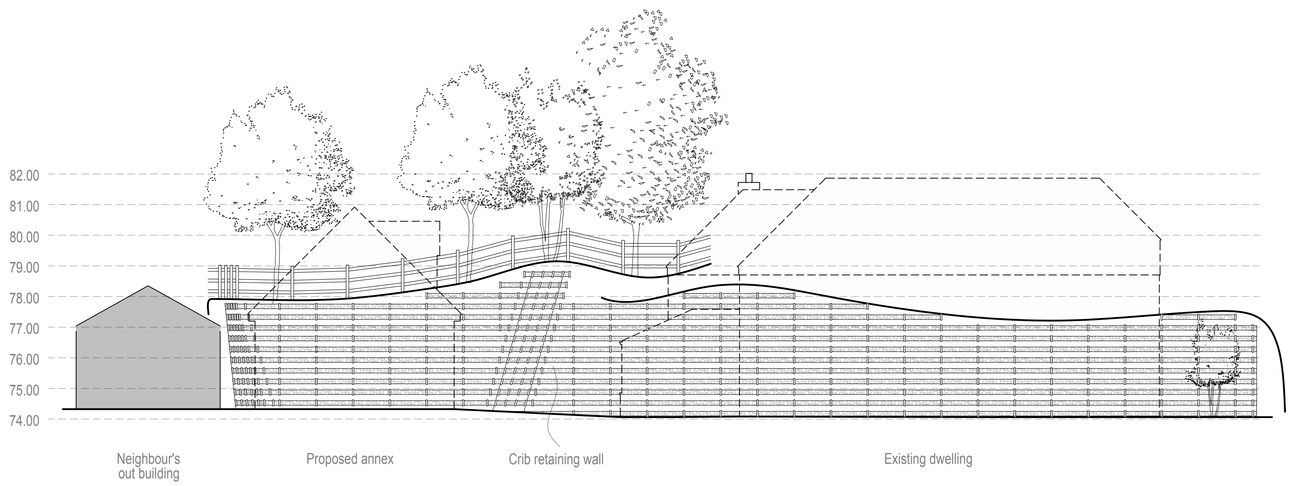

PROPOSED SITE SECTION RETAINING STRUCTURE ONLY
SCALE 1:100



CRIB RETAINING WALL EXAMPLE



PROPOSED SITE SECTION IN CONTEXT
SCALE 1:100



PROPOSED SITE SECTION (crib wall pitch)
SCALE 1:100

REVISIONS	DATE

CLIENT:
MR & MRS SANDER

PROJECT:
PROPOSED DETACHED COACH HOUSE TOGETHER WITH INTERNAL RECONFIGURATION
AT 1 QUARRY HOUSE, CORSTON, MALMESBURY, WILTSHIRE, SN16 0HJ

TITLE:
PROPOSED SITE SECTION

DRAWN: RJ	SCALES @ A1: 1:100,
CHECKED: JA	
DATE: JAN 24	
DRG No: AA/23/30/07	REV: -

Armstrong architecture
THE OLD BAKEHOUSE, 21 TIMBER STREET, CHIPPENHAM, WILTSHIRE, SN15 3ES
01249 404 004 info@armstrongarchitecture.co.uk