
Mr K Ransome
1 Hawkeridge Road
Yarnbrook
Trowbridge
BA14 6AD

PL/2024/00399

Proposed roof plan

Scale 1:100



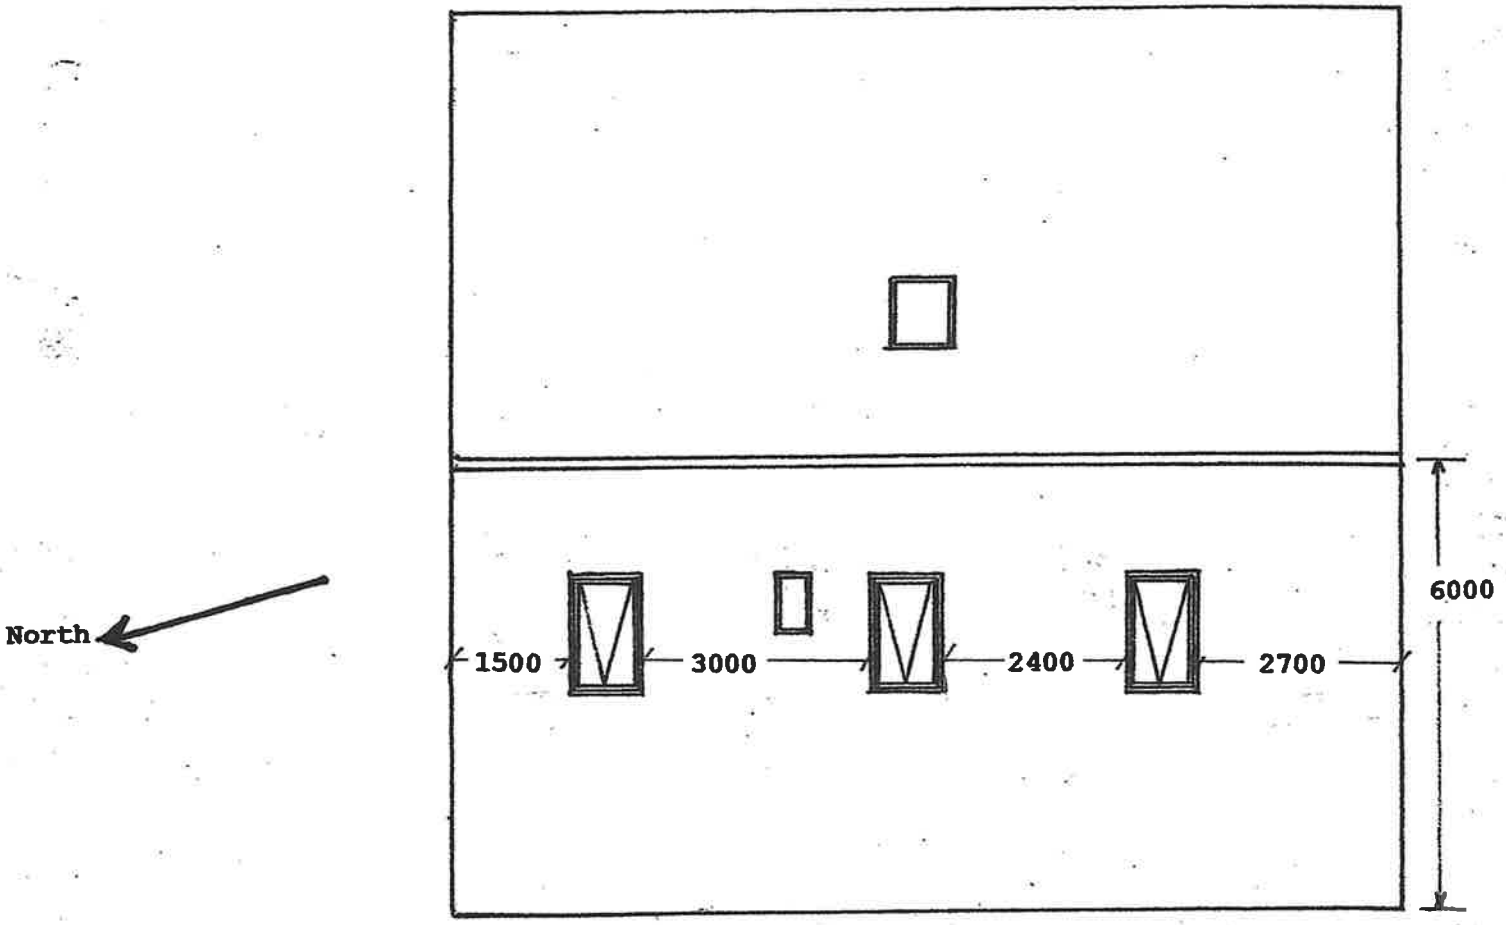

West face of roof windows as follows with spaces as shown
Three windows of 94x160cm with one 55x78 over the stairs,
East facing roof to have one 78x98cm window.