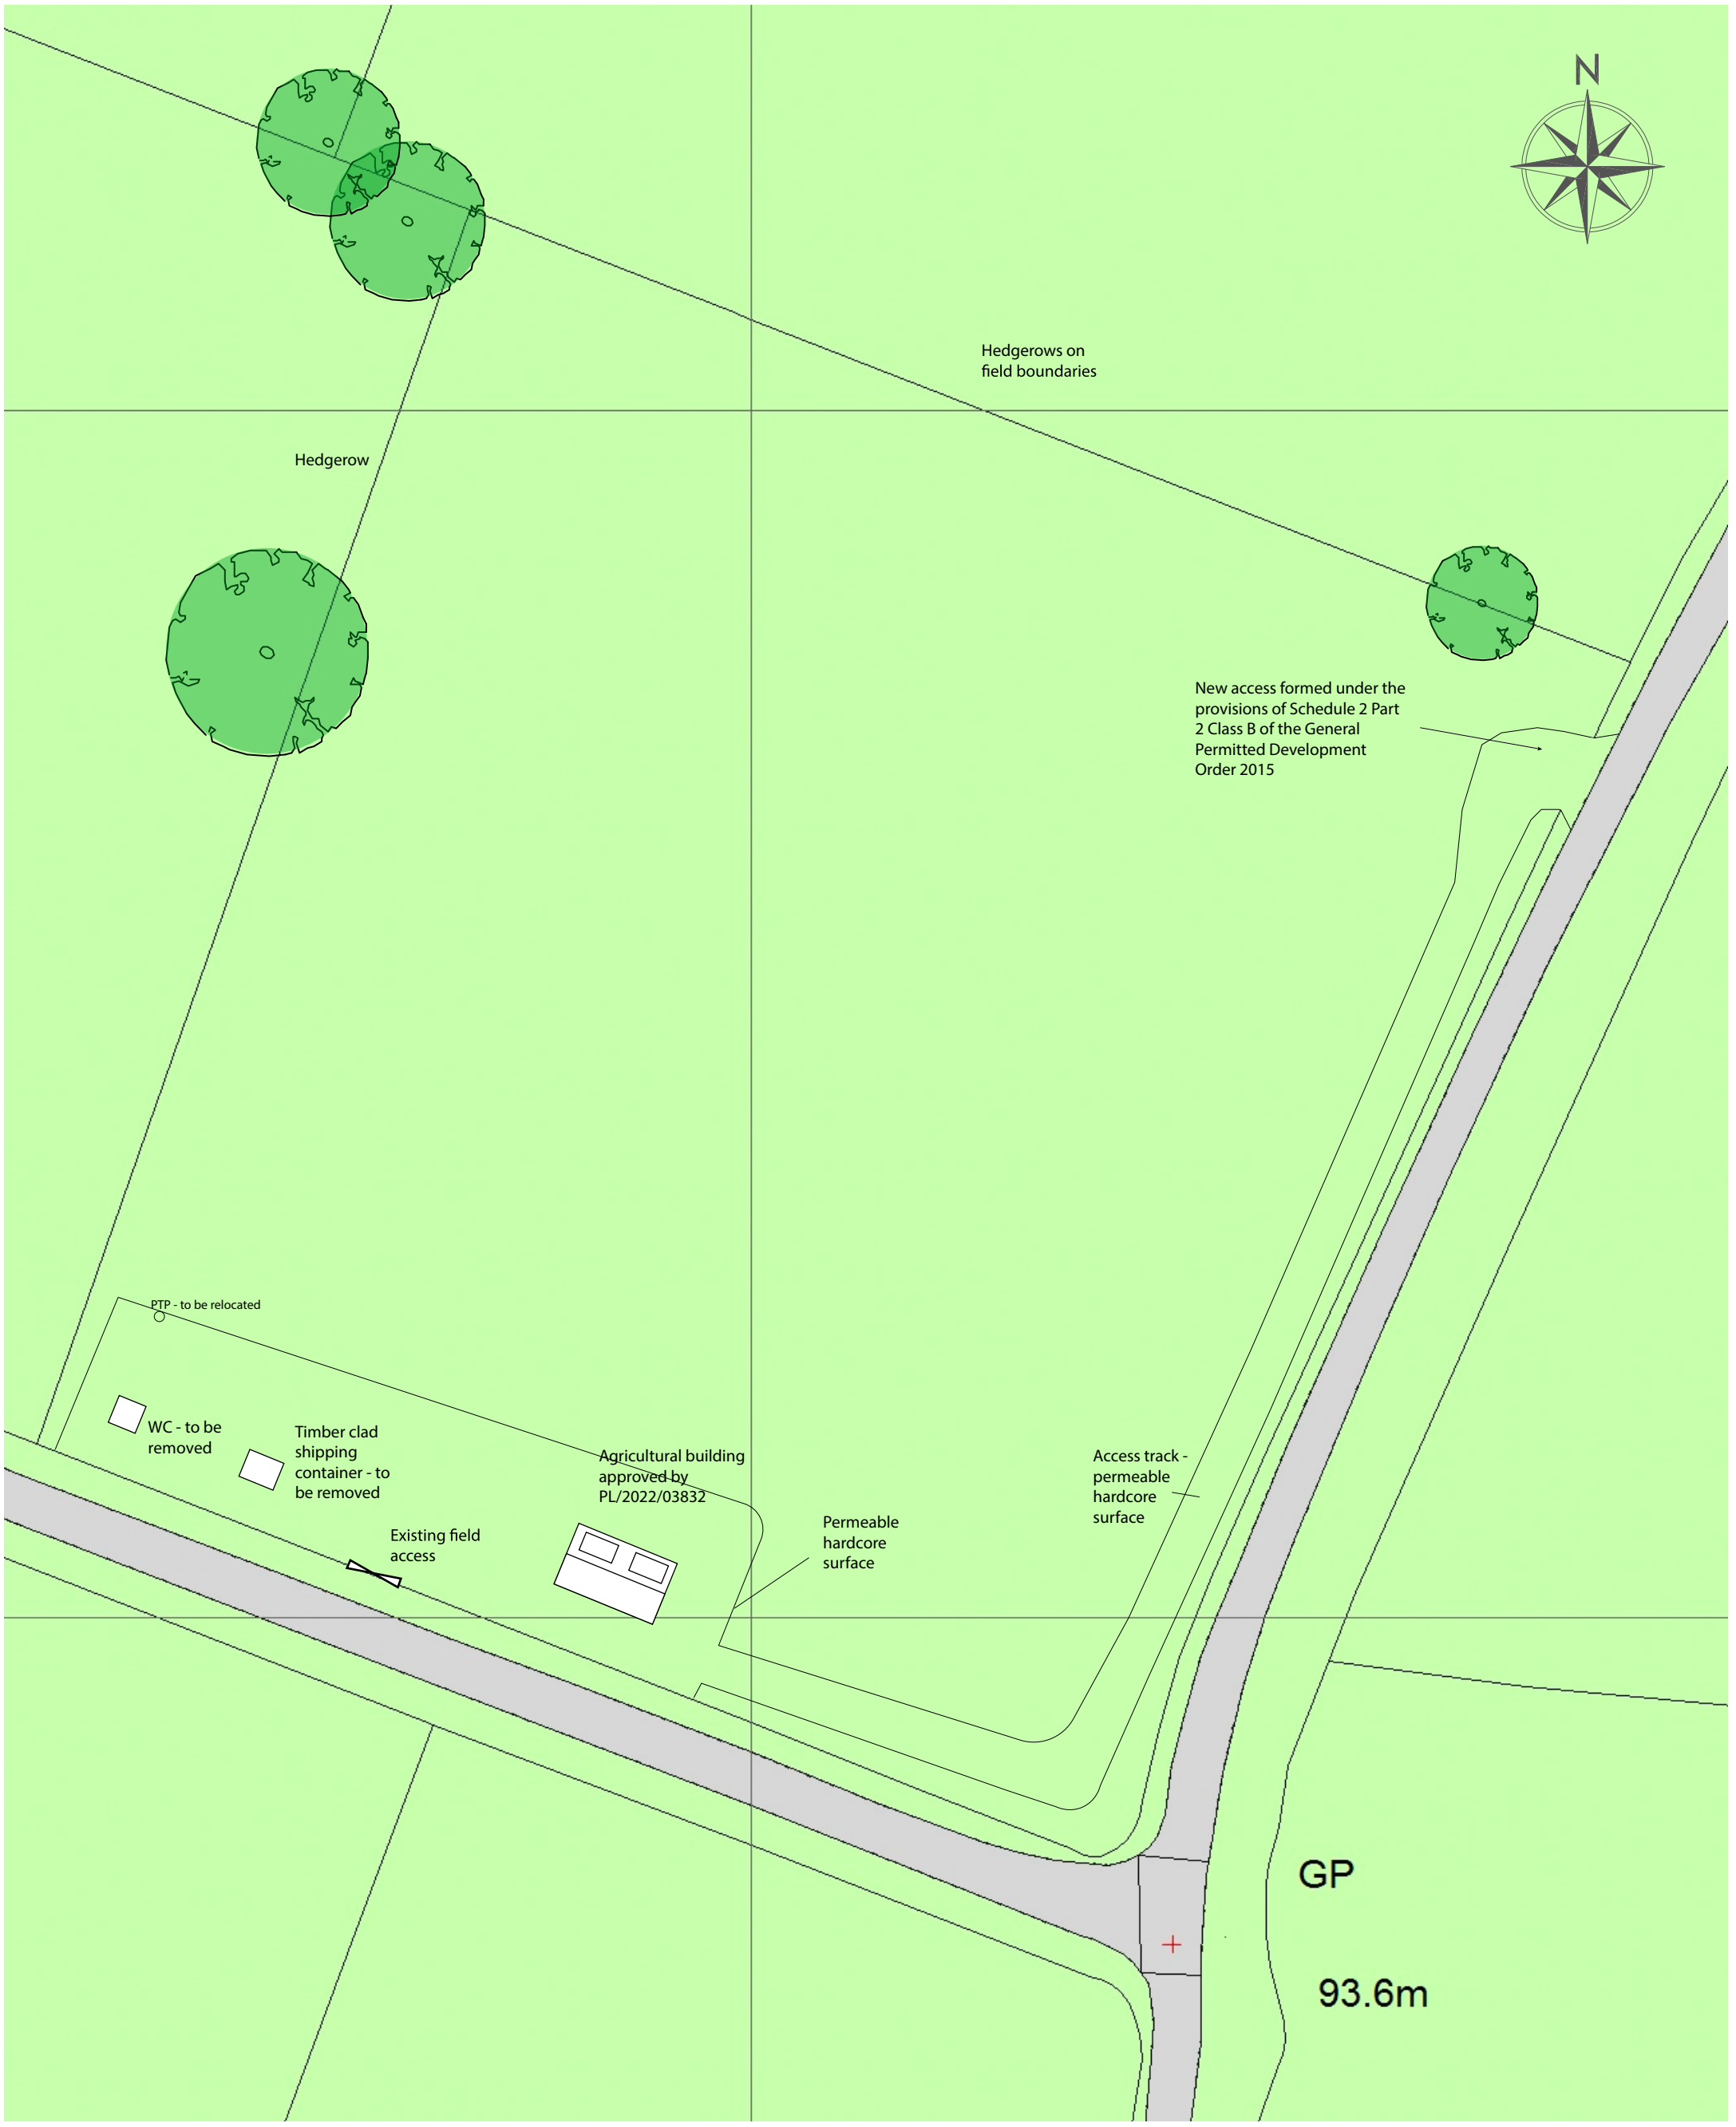


Land West of Woodlands Road
Mere
BA12 6JT

Existing Site Plan

Scale 1:500 on A3
2501-001 Rev B

Scale Bar
1:500
0m 5m 10m 15m 20m 25m

Whiteacre Planning