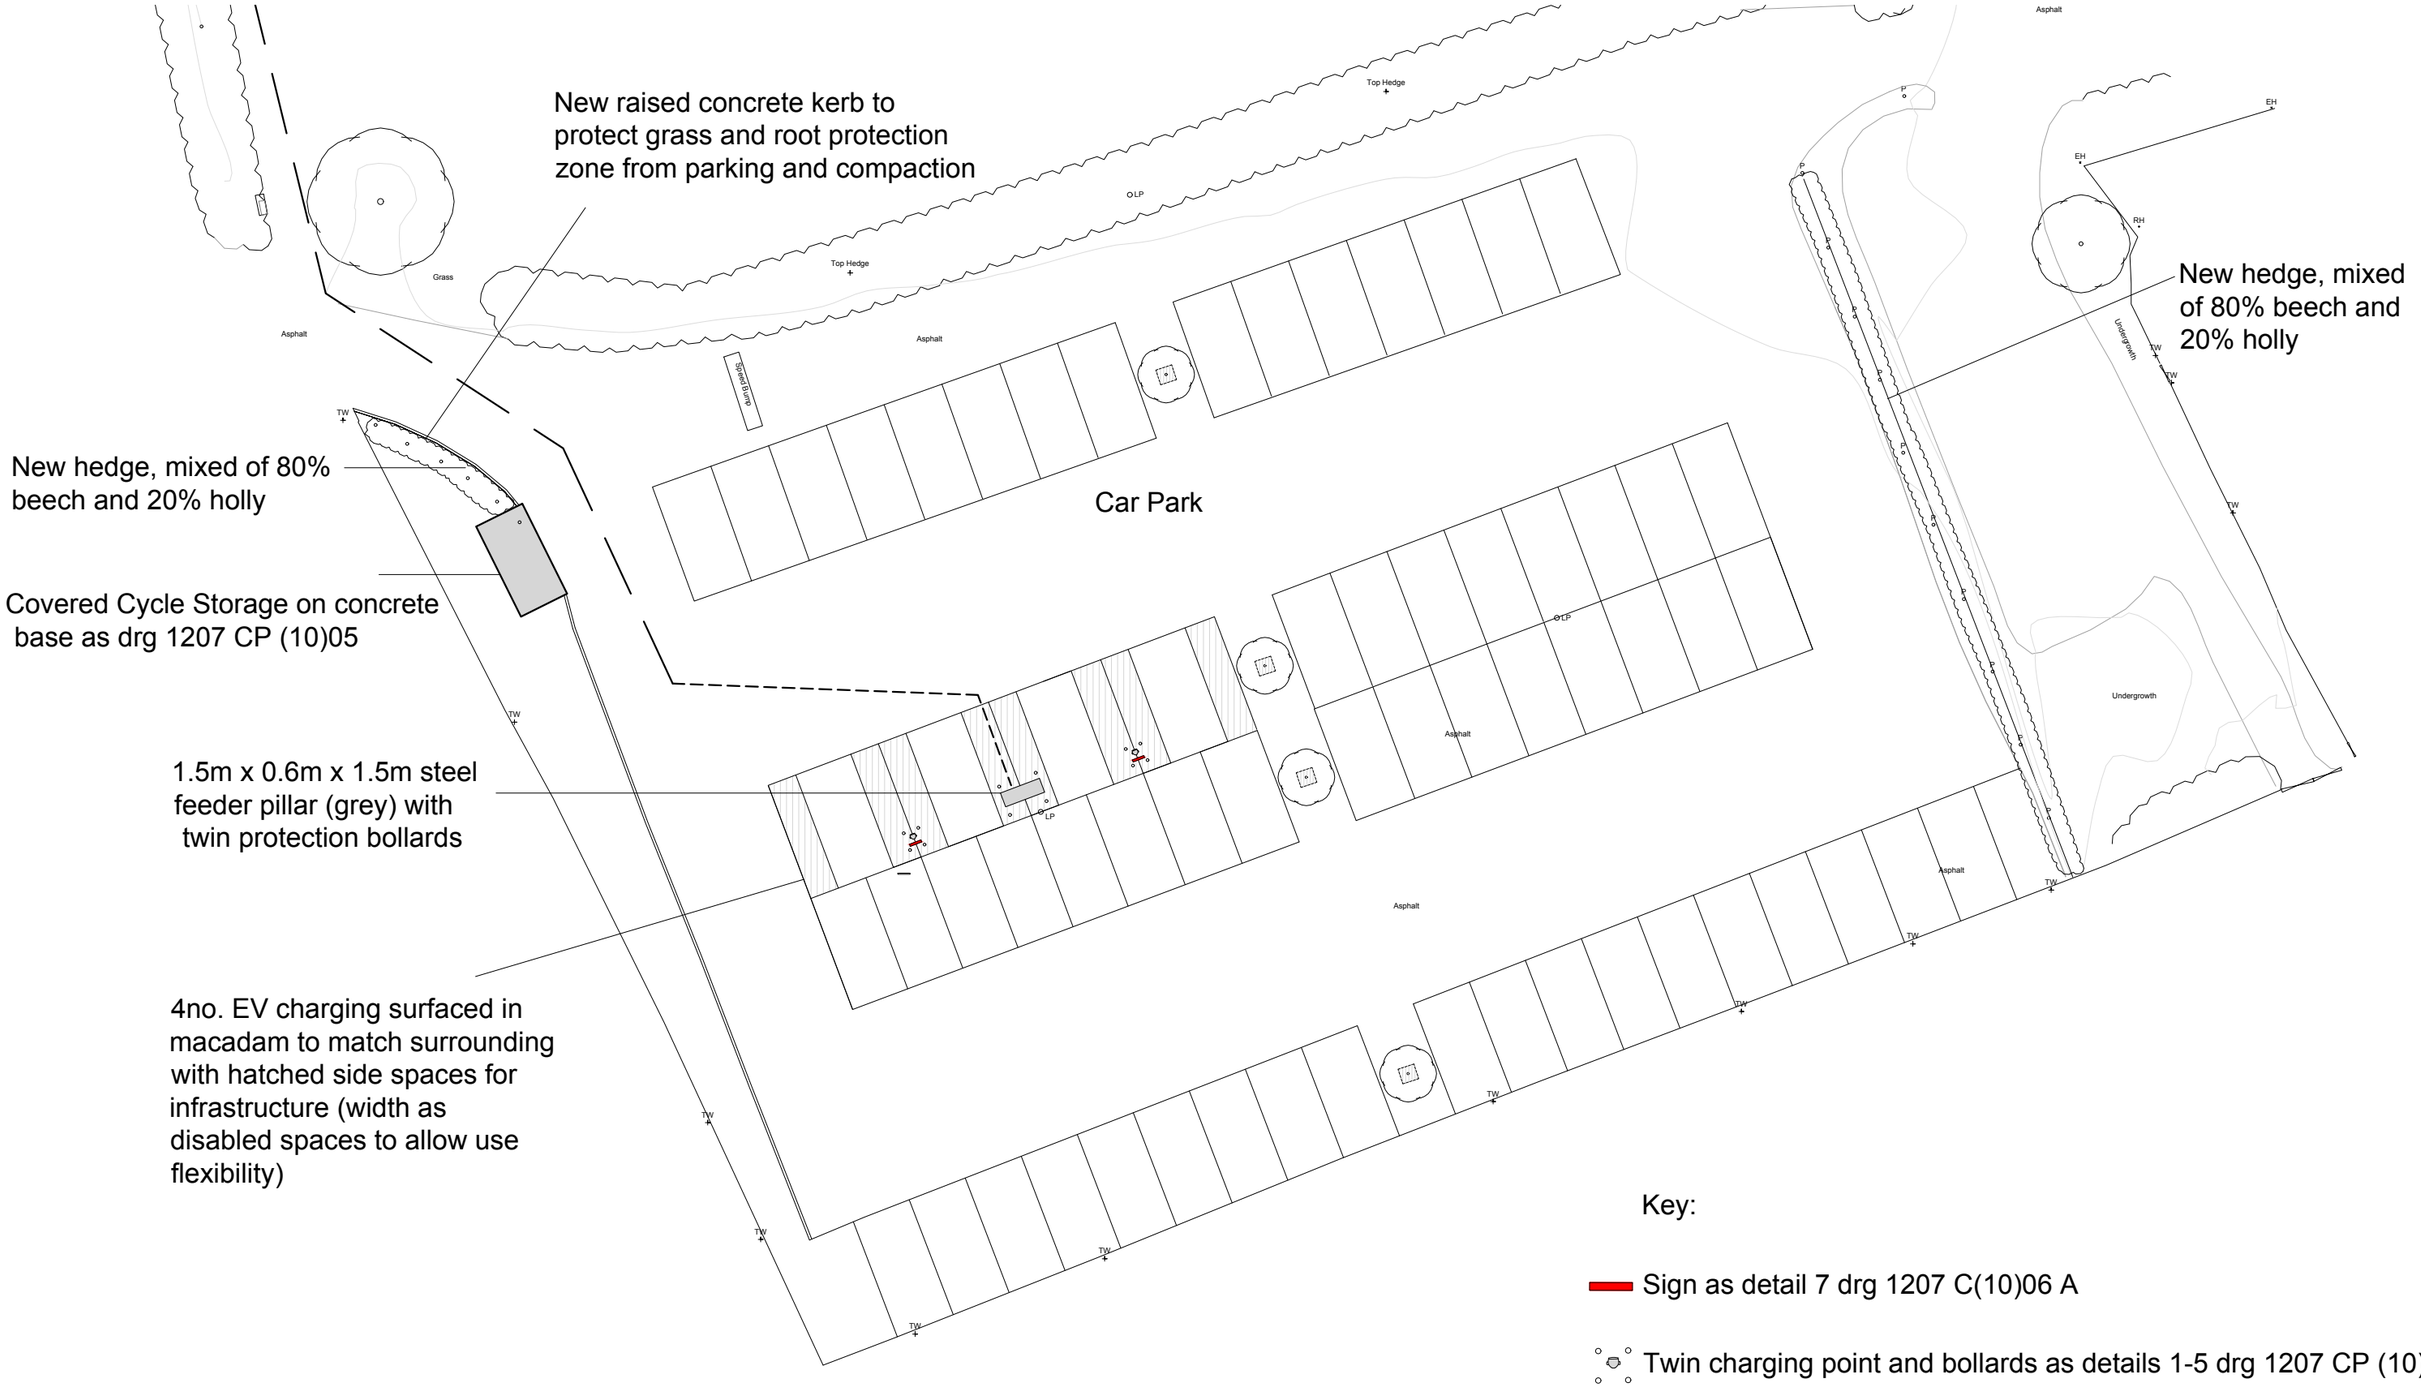

Key:

Sign as detail 7 drg 1207 C(10)06 A

Twin charging point and bollards as details 1-5 drg 1207 CP (10)06 A

Rowan trees -planted as staked standards

Rev	Date	Purpose of issue	By
A	18/10/23	EV bays revised	DJ
B	31/10/23	Additional bollards added	DJ
C	15/02/24	Additional hedges and new tree pits added	DJ

All drawings are copyright of DHV architects and shall not be reproduced without the consent of the designers.

0 12.5m

North

Studios 12-13, 9 Bath Buildings, Bristol, BS6 5PT
E info@dhva.co.uk W www.dhva.co.uk T 0117 914 8317

dittrichhudsonvasettiarchitects

Job Title	Marsh Close Car Park			Drg Title	Layout Plan Car Park Marsh Close Car Park		
Client	Salisbury Cathedral						
Scale	1:250 @ A3	Drawn DJ	Checked IH	Job No 1207	Drg No CP (10)07	Rev C	