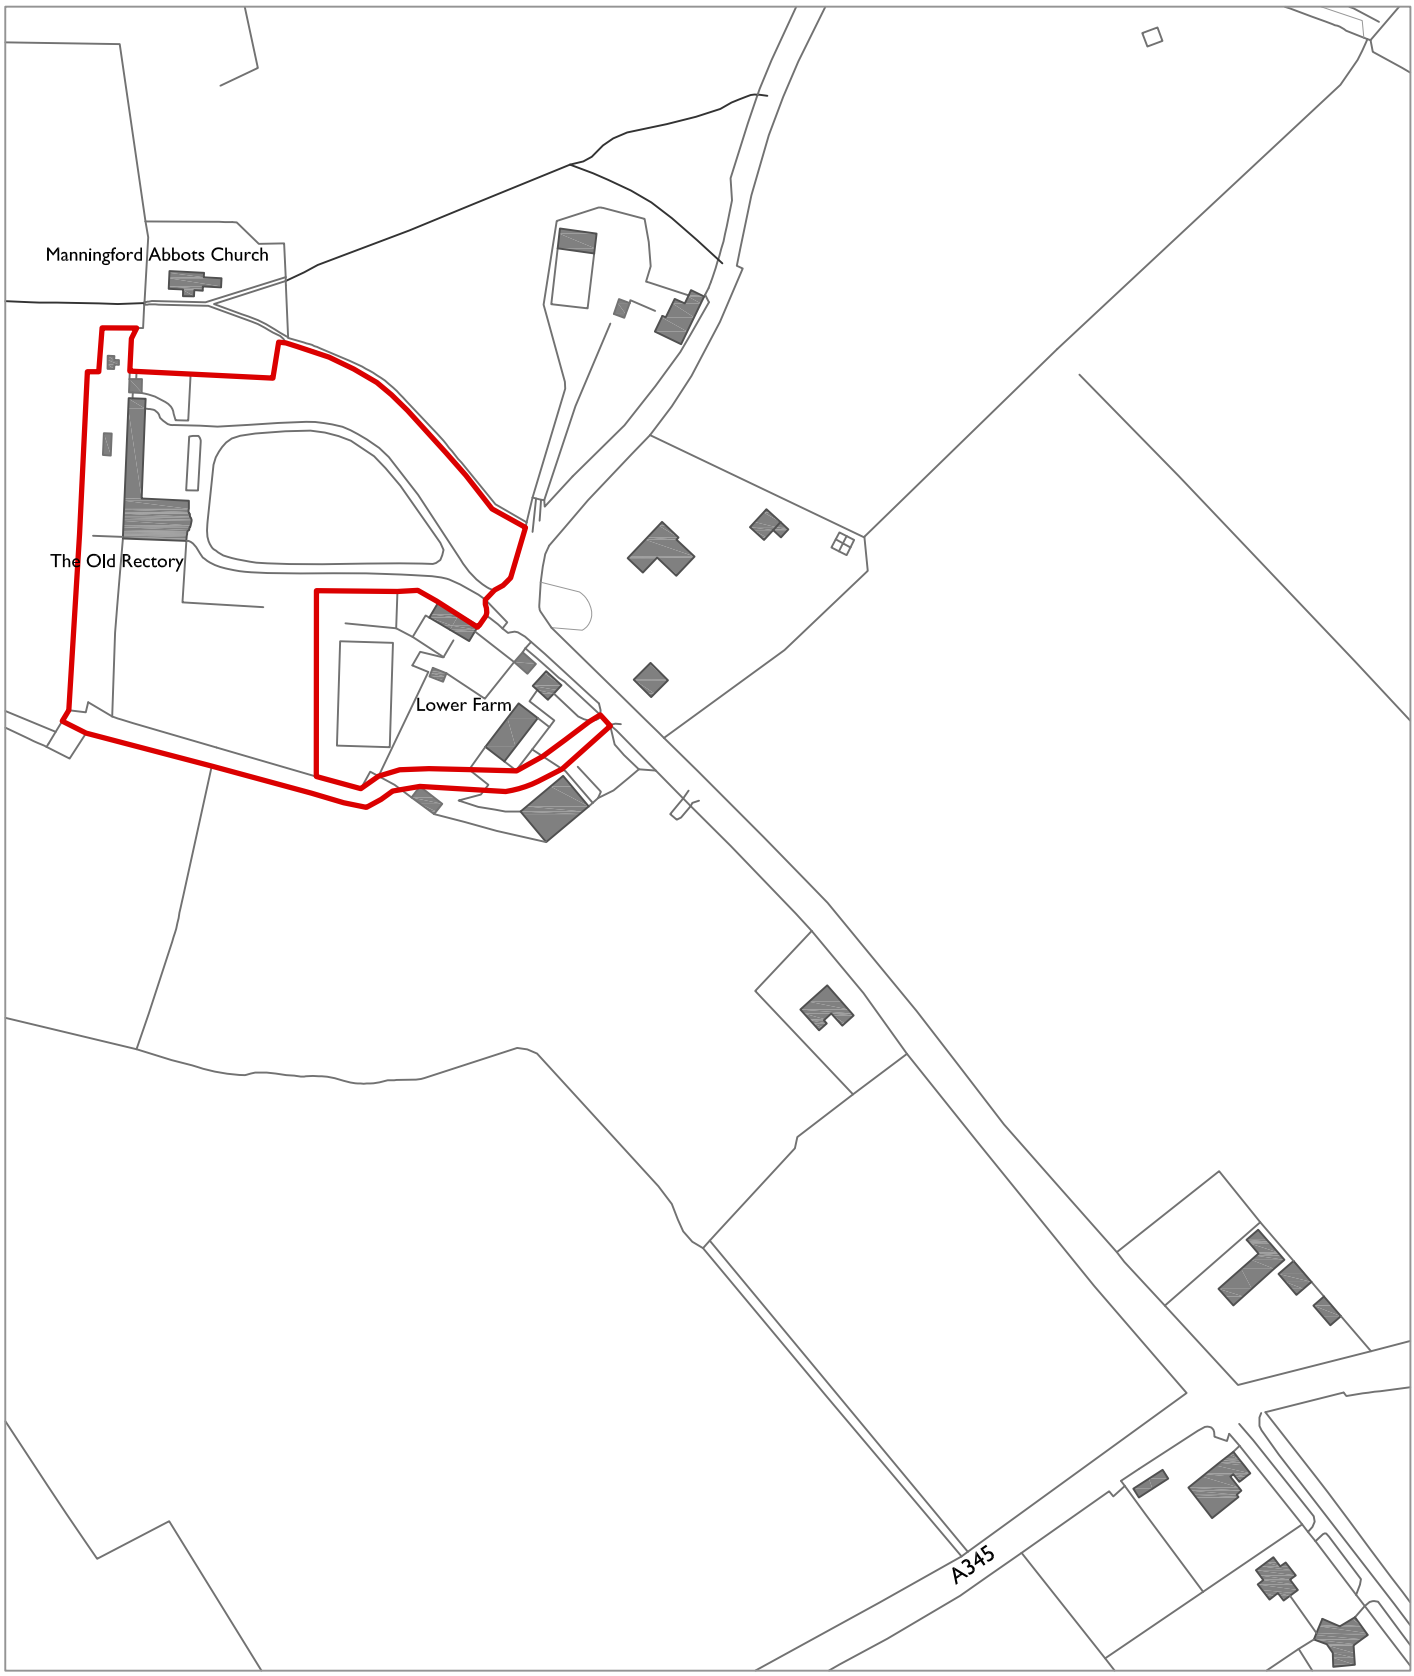

Rev.	DR.	CH.	Date	Notes
A	GH	-	07.02.2024	Updated for Planning
-	BH	GH	13.10.2023	Issued for Planning

PROJECT: Old Rectory Manningford Abbot

DRAWING: Location Plan

DRAWING No.: 4285 - 001A

SCALE: 1:2500 @ A4 DATE: March 2023

N

0m 50m 100m

llewellyn harker lowe

home farm, east pennard, shepton mallet, BA4 6TT Tel 01749 860022
email: architects@llewellynharker.com
© llewellyn harker architects 2016