IF PRINTING - USE AN A3 SHEET.
IF THIS DRAWING HAS BEEN ACCURATELY REPRODUCED THE DISTANCE BETWEEN THESE LINES WILL BE EXACTLY 100mm

Copyright - Jagged Edge Design Ltd.
Do not scale (except LA for planning purposes), all measurements to be taken from site

b - 26/02/2024 - Garage returned to original location. Original vehicular access retained.
a - 21/02/2024 - Garage moved, hedge reduced to enable retention of existing vehicular access.



South Elevation - 1:100

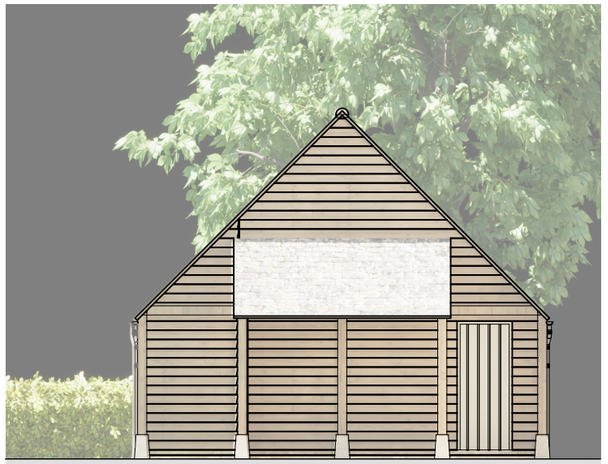

North Elevation - 1:100

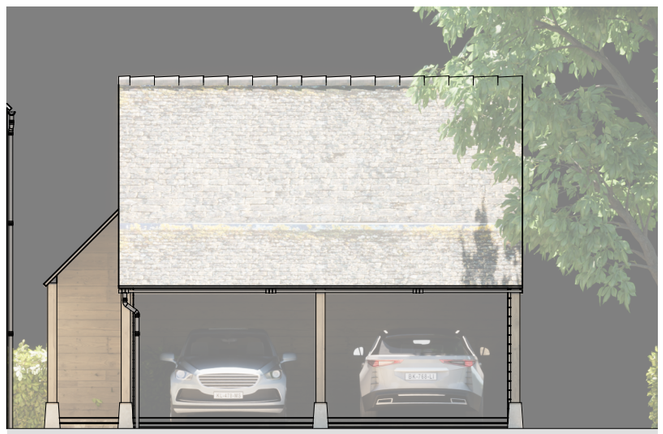

West Elevation - 1:100



East Elevation - 1:100

0 2 4 6 8 10 12

Scale 1:100

Project.

Bishoper Lodge
Five Lanes
Brokenborough
Malmesbury
SN16 9SR

Client.

Simon and Jo Hedges
Bishoper Lodge
Five Lanes
Brokenborough
Malmesbury
SN16 9SR

Title.

Proposed oak framed garage

Date originated.

Date printed.
26 February 2024

Scale. 1:100

Drawn By. G Lawes

BIM Server: JEDBIM - BIM Server 20/2023 - PROJECTS/2328 - Bishoper Lodge

Drawing No. 2328_1221a

JAGGED EDGE DESIGN LTD
ARCHITECTURAL DESIGN SPECIALISTS
THE STUDIO
IRONGATE FARM BUSINESS UNITS
RODMARTON
CIRENCESTER
GLOUCESTERSHIRE
GL7 6PQ
info@jaggededgedesign.co.uk
www.jaggededgedesign.co.uk