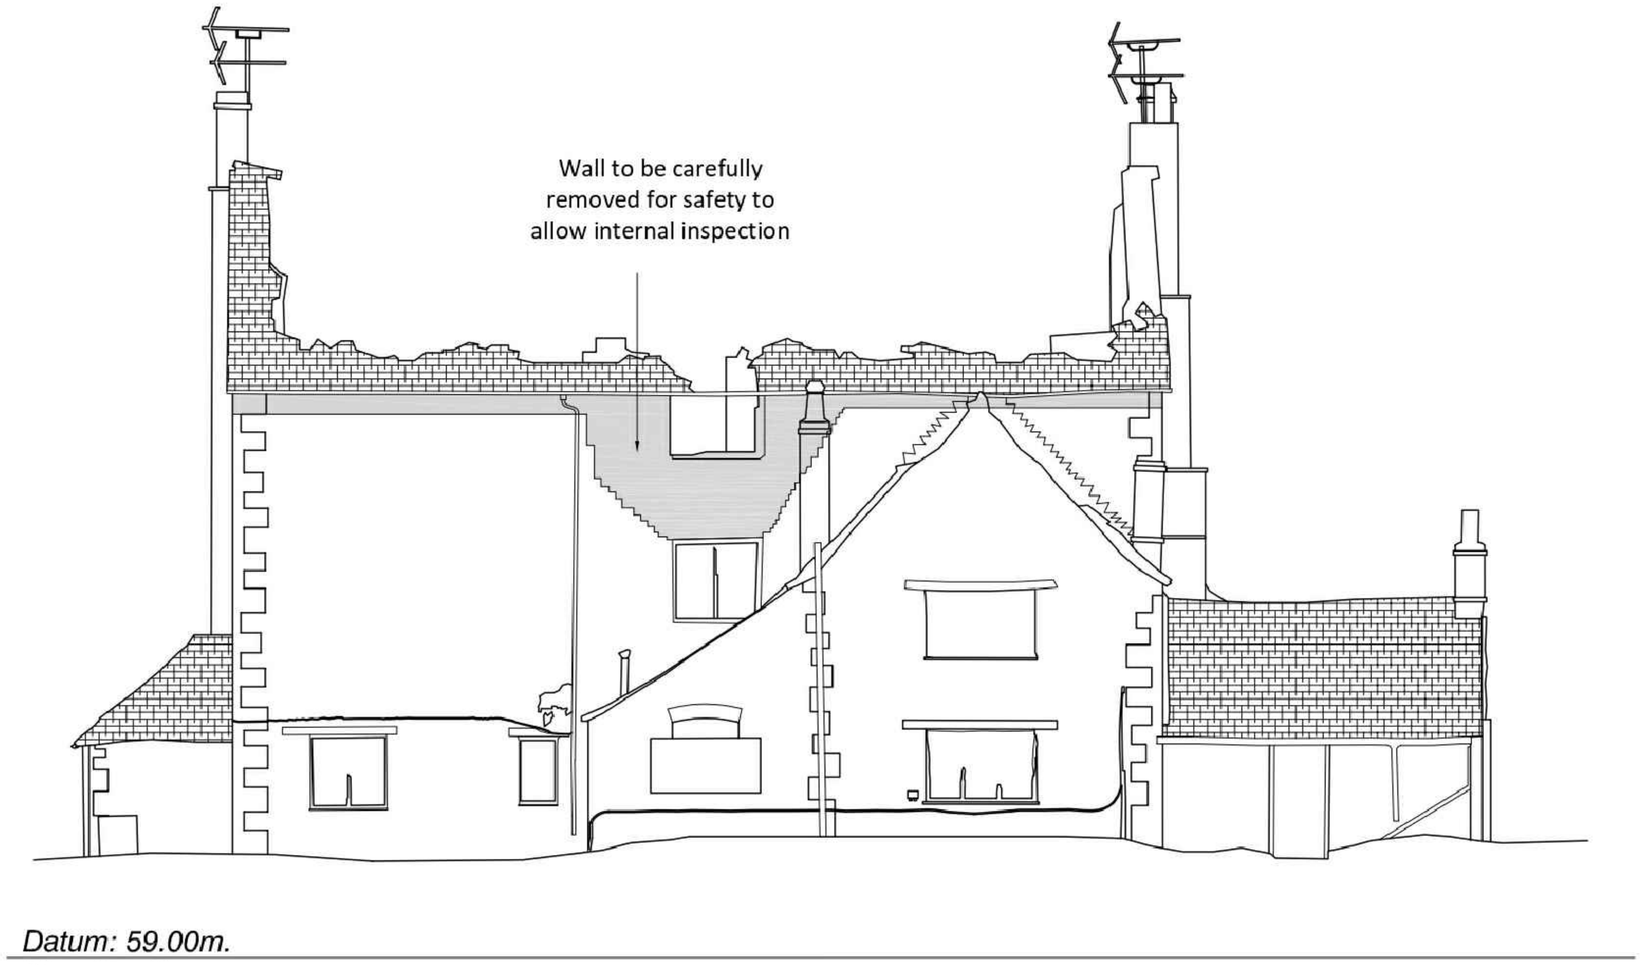


1.0 Existing North Elevation

1:50@A1/ 1:100@A3

NOTES

Drawings are based on survey data and may not accurately represent what is physically present. Scale for planning purposes only. All dimensions are to be verified on site before proceeding with the work.

All dimensions are in millimeters unless noted otherwise.

James Mackintosh Architects shall be notified in writing of any discrepancies.

0m 500mm 1m 2.5m 5m

Scale 1:50 @A1/ 1:100@A3

ISSUE	DATE	DRAWN	CHECKED	DESCRIPTION
-	Jan 24	SB	JPM	First issue

JAMES MACKINTOSH ARCHITECTS
DESIGN / CONSERVATION / HISTORIC INTERIORS
E. studio@jmackintosh.com
T. 01608 692310 W.www.jamesmackintosharchitects.com

PROJECT Idover Demesne Farm

CLIENT Vaughan Consultancy

DRAWING STATUS Listed Building Consent

DRG TITLE Existing Elevation 3
Showing Proposed Demolition

JOB/DRG No. 381/153

SCALE 1:50@A1 1:100@A3 **REVISION** 0